FILED
Date 8-21-02
Cheryl Stufflebeam
dep County Assessor


FILED
SHARON McCRABB
DELAWARE COUNTY AUDITOR
AUG 21 2002

DELAWARE COUNTY IOWA
FILED
2002 AUG 21 PM 2:23
DELAWARE CO RECORDER

PREPARED BY: J DAVID GIBBS; 105 W. MAIN ST., MANCHESTER, IA 52057 563-927-2434

PLAT OF SURVEY

RETRACEMENT OF THE SOUTHERLY LINE OF LOT 2 EXCEPT PARCEL A H.L.C. SECOND SUBDIVISION OF PART OF THE N 1/2 OF SEC. 30, T88N, R4W OF THE FIFTH P.M., DELAWARE COUNTY, IOWA

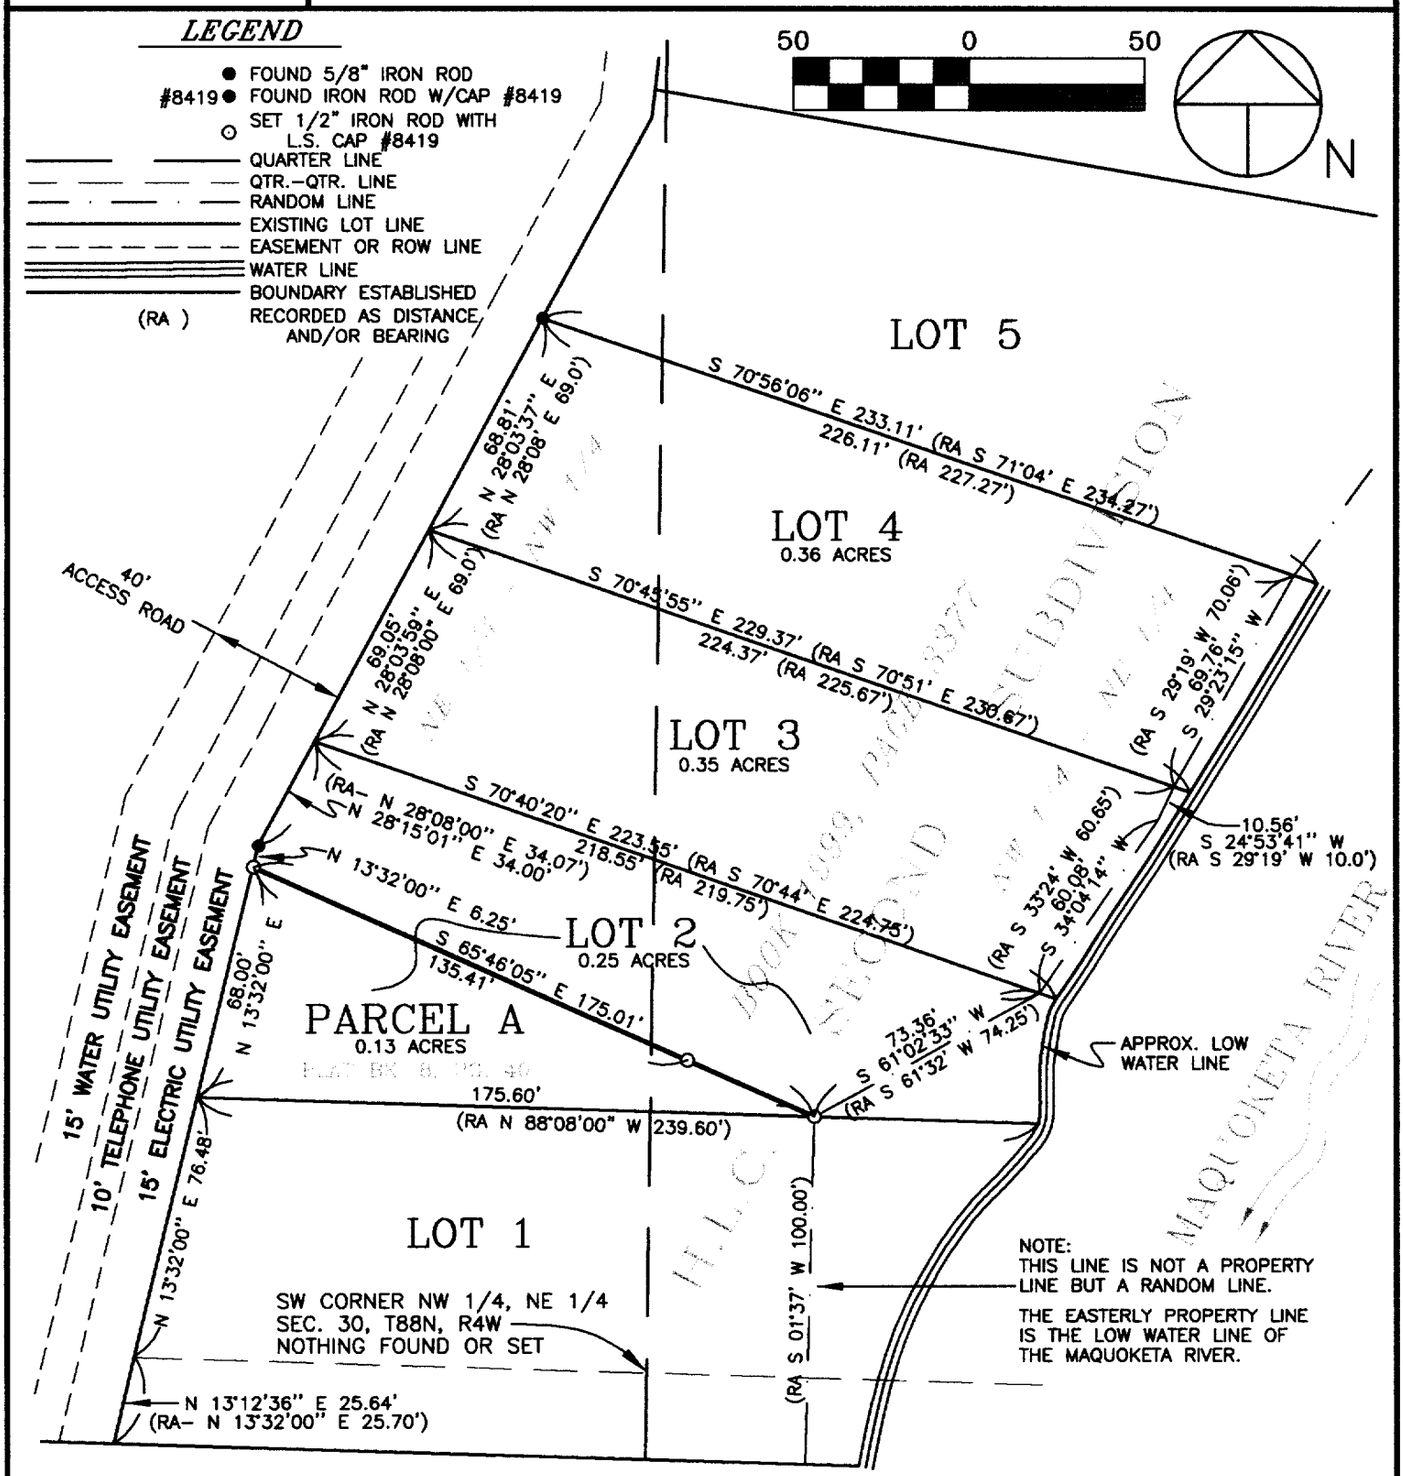

SURVEY REQUESTED BY: JOHN TUDEEN

SURVEYED ON: 8/10/2002

PROPRIETORS:
JOHN M. TUDEEN & DEENA L. WHITE-TUDEEN

PROJECT NO. 02-48

I HEREBY CERTIFY THAT THIS LAND SURVEYING DOCUMENT WAS PREPARED AND THE RELATED SURVEY WORK WAS PERFORMED BY ME OR UNDER MY DIRECT PERSONAL SUPERVISION AND THAT I AM A DULY LICENSED LAND SURVEYOR UNDER THE LAWS OF THE STATE OF IOWA.

LICENSED LAND SURVEYOR
J. DAVID GIBBS
8419
IOWA

8/20/02

J. DAVID GIBBS, P.E., L.S. LIC. #8419 DATE

MY LICENSE RENEWAL DATE IS DECEMBER 31, 2002

PAGES OR SHEETS COVERED BY THIS SEAL: 1

SCALE: 1"=50'
DATE: 8/13/2002
DRAWN BY: RLR
CHECKED BY: JDG
FIELD BK: D.L.
REVISED
SHEET 1 OF 1

GIBBS ENGINEERING & SURVEYING
105 WEST MAIN STREET
MANCHESTER, IA 52057

BOOK 2002 PAGE 2988