FILED
SHARON McCRARY
DELAWARE COUNTY AUDITOR

DEC 24 2002

FILED
Date 12-24-02
Cheryl Stufflebeam
County Assessor


DELAWARE COUNTY IOWA
FILED
2002 DEC 24 AM 9:3
BOOK 2002 PAGE 4906
RECORDER'S NOTATION
DELAWARE CO. AUDITOR

I.D. #

PREPARED BY: J. DAVID GIBBS; 105 W. MAIN ST., MANCHESTER, IA 52057 563-927-2434

PLAT OF SURVEY

THE NORTH LINE OF LOTS 3 OF 31 AND 3 OF 31A, AND THE WEST LINE OF LOT 1 OF 32A OF BURRINGTON'S ADDITION, CITY OF MANCHESTER, DELAWARE COUNTY, IOWA

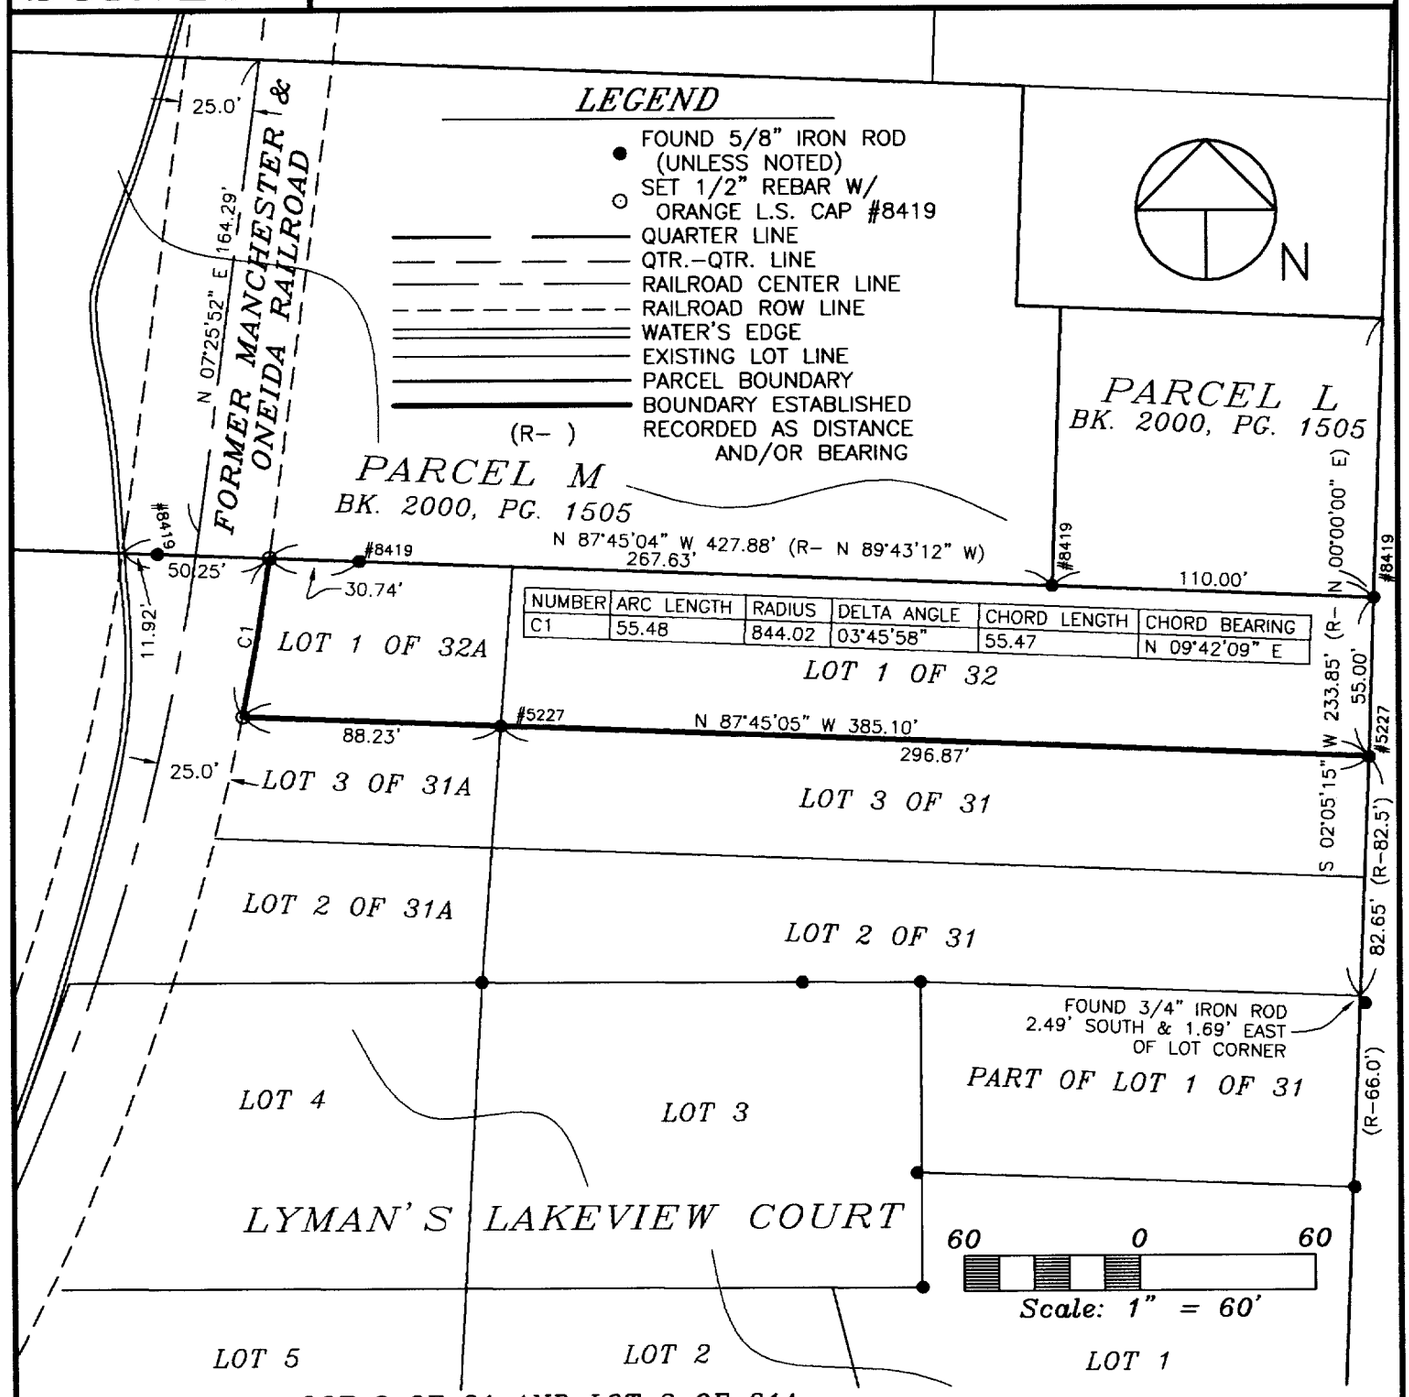

LOT 3 OF 31 AND LOT 3 OF 31A
EDMUND P. SCHAUL, TRUSTEE OF EDMUND P. SCHUAL TRUST
SHERRY A. SCHAUL, TRUSTEE OF SHERRY A. SCHAUL TRUST
LOT 1 OF 32A – DAVID L. TEGELER & VERLA K. TEGELER

SURVEY REQUESTED BY: ED SCHAUL

SURVEYED ON: 11/27 & 12/10/2002

LICENSED LAND SURVEYOR
J. DAVID GIBBS
8419
IOWA

PAGES OR SHEETS COVERED BY THIS SEAL: 1

PROPRIETORS:
SEE ABOVE

I HEREBY CERTIFY THAT THIS LAND SURVEYING DOCUMENT WAS PREPARED AND THE RELATED SURVEY WORK WAS PERFORMED BY ME OR UNDER MY DIRECT PERSONAL SUPERVISION AND THAT I AM A DULY LICENSED LAND SURVEYOR UNDER THE LAWS OF THE STATE OF IOWA.

J. David Gibbs 12/24/02

J. DAVID GIBBS, P.E., L.S. LIC. #8419 DATE

MY LICENSE RENEWAL DATE IS DECEMBER 31, 2002

GIBBS ENGINEERING & SURVEYING
105 WEST MAIN STREET
MANCHESTER, IA 52057

PROJECT NO. 02-54
SCALE: 1"=100'
DATE: 12/10/2002
DRAWN BY: RLR
CHECKED BY: JDG
FIELD BK: D.L.
REVISED
SHEET 1 OF 1

BOOK 2002 PAGE 4906