FILED
Date 1-3-2003
County Assessor
JAN 3 2003

FILED
SHARON McCRABB
DELAWARE COUNTY AUDITOR

BOOK 2003 PAGE 56
DEBORAH L. PEYTON
DELAWARE CO. RECORDER
6.00


2003 JA -3 PM 4:11

DELAWARE COUNTY IOWA
FILED

PREPARED BY: J. DAVID GIBBS; 105 W. MAIN ST., MANCHESTER, IA 52057 563-927-2434

PLAT OF SURVEY

LOT 14 & LOT 15 OF LOGAN'S SECOND SUBDIVISION
OF PART OF THE S 1/2 OF SEC. 14, T88N, R5W
OF THE FIFTH P.M., DELAWARE COUNTY, IOWA

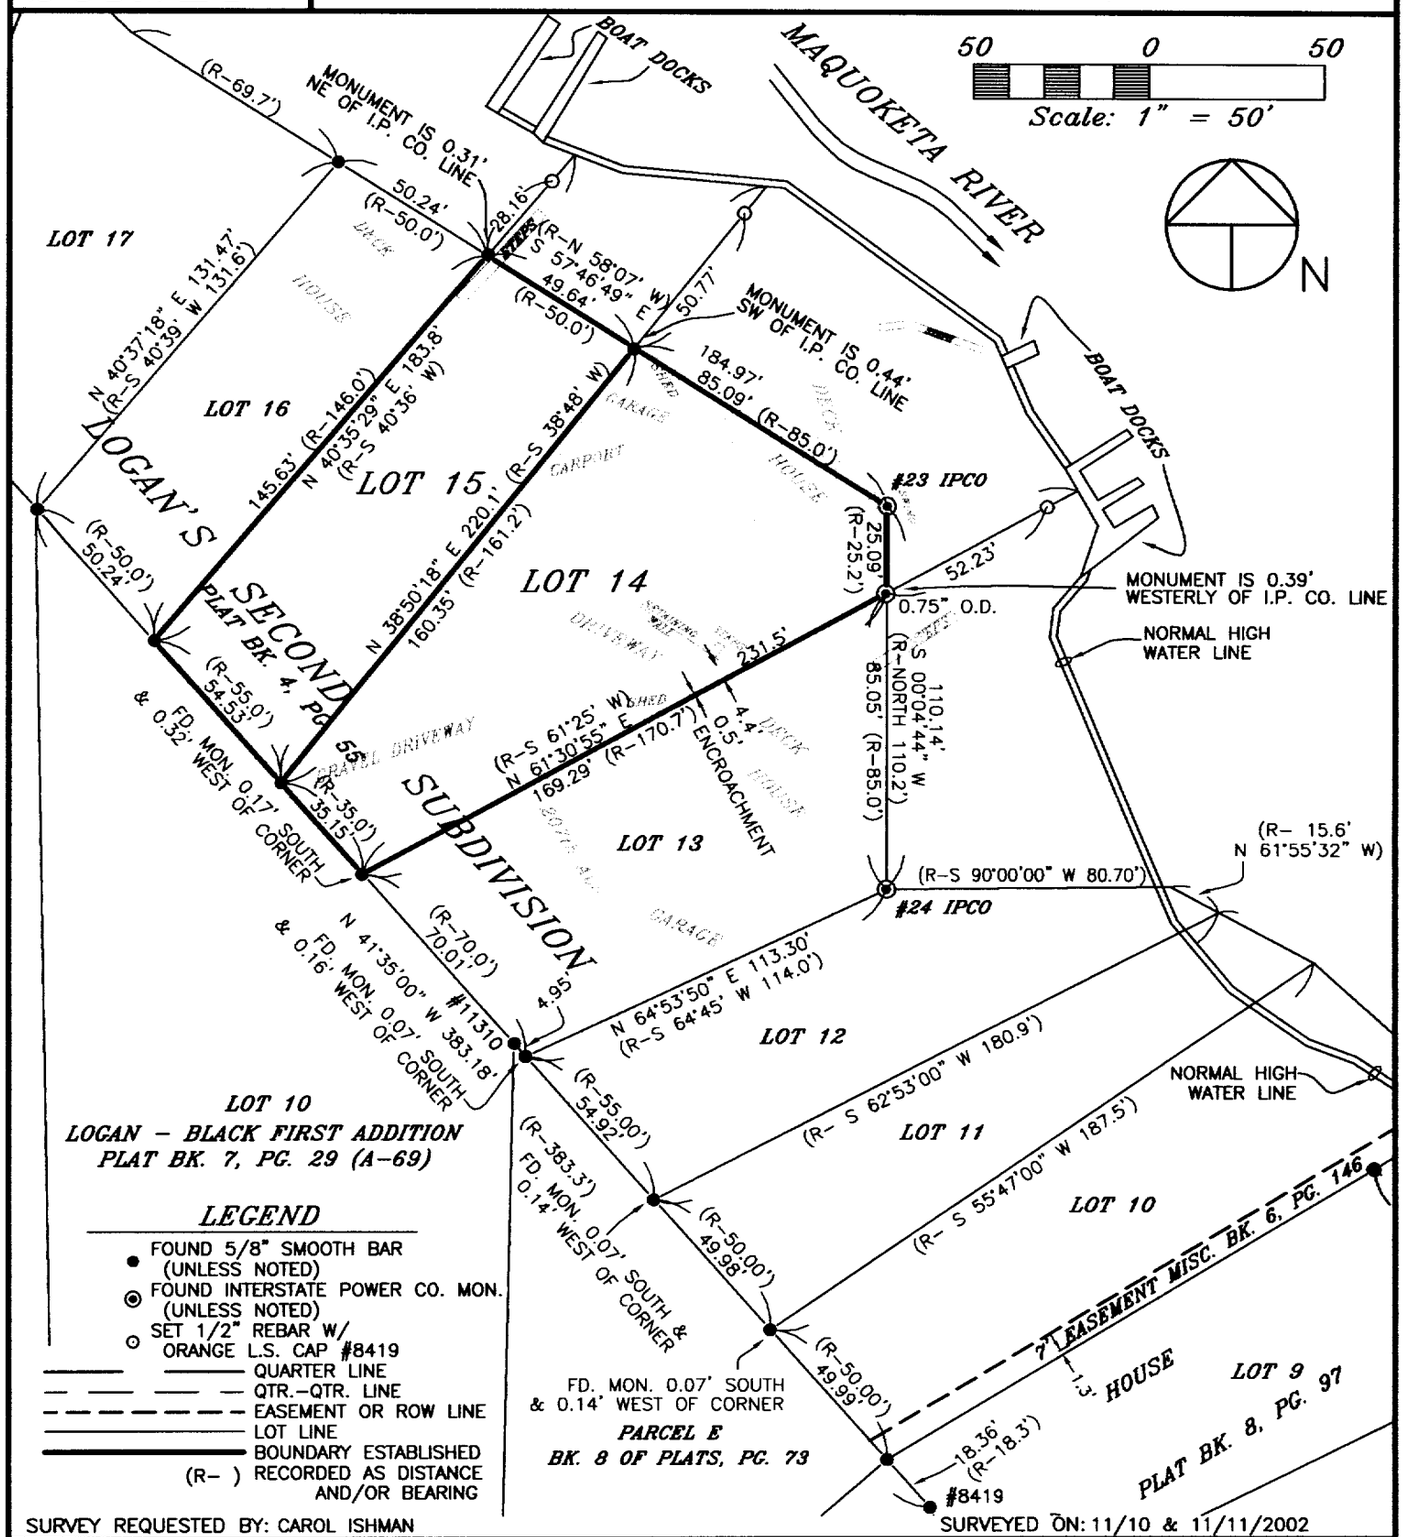

SURVEY REQUESTED BY: CAROL ISHMAN

SURVEYED ON: 11/10 & 11/11/2002

PROPRIETORS: CAROL J. ISHMAN

PROJECT NO. 02-613

I HEREBY CERTIFY THAT THIS LAND SURVEYING DOCUMENT WAS PREPARED AND THE RELATED SURVEY WORK WAS PERFORMED BY ME OR UNDER MY DIRECT PERSONAL SUPERVISION AND THAT I AM A DULY LICENSED LAND SURVEYOR UNDER THE LAWS OF THE STATE OF IOWA.

J. DAVID GIBBS, P.E., L.S. LIC. #8419 DATE 1/03/03

MY LICENSE RENEWAL DATE IS DECEMBER 31, 2004

LICENSED LAND SURVEYOR
J. DAVID GIBBS
8419
IOWA

SCALE: 1"=50'
DATE: 12/2/2002
DRAWN BY: RLR
CHECKED BY: JDG
FIELD BK: D.L.
REVISED
SHEET 1 OF 1

PAGES OR SHEETS COVERED BY THIS SEAL: 1

GIBBS ENGINEERING & SURVEYING
105 WEST MAIN STREET
MANCHESTER, IA 52057

BOOK 2003 PAGE 56