FILED
Date 1-8-03
Cheryl Stufflebean
Dep County Assessor

JAN 8 2003

FILED
SHARON McCRABB
DELAWARE COUNTY AUDITOR


BOOK 3 PAGE 131
DEBORAH L. PEYTON
DELAWARE CO RECORDER
6.00

DELAWARE COUNTY IOWA
FILED
2003 JA -8 PM 3:54

PREPARED BY: J DAVID GIBBS; 105 W. MAIN ST., MANCHESTER, IA 52057 563-927-2434

PLAT OF SURVEY

LOT 9 OF BOBOLINK SUBDIVISION
SEC. 4 & 5, T88N, R5W OF THE FIFTH P.M., DELAWARE COUNTY, IOWA

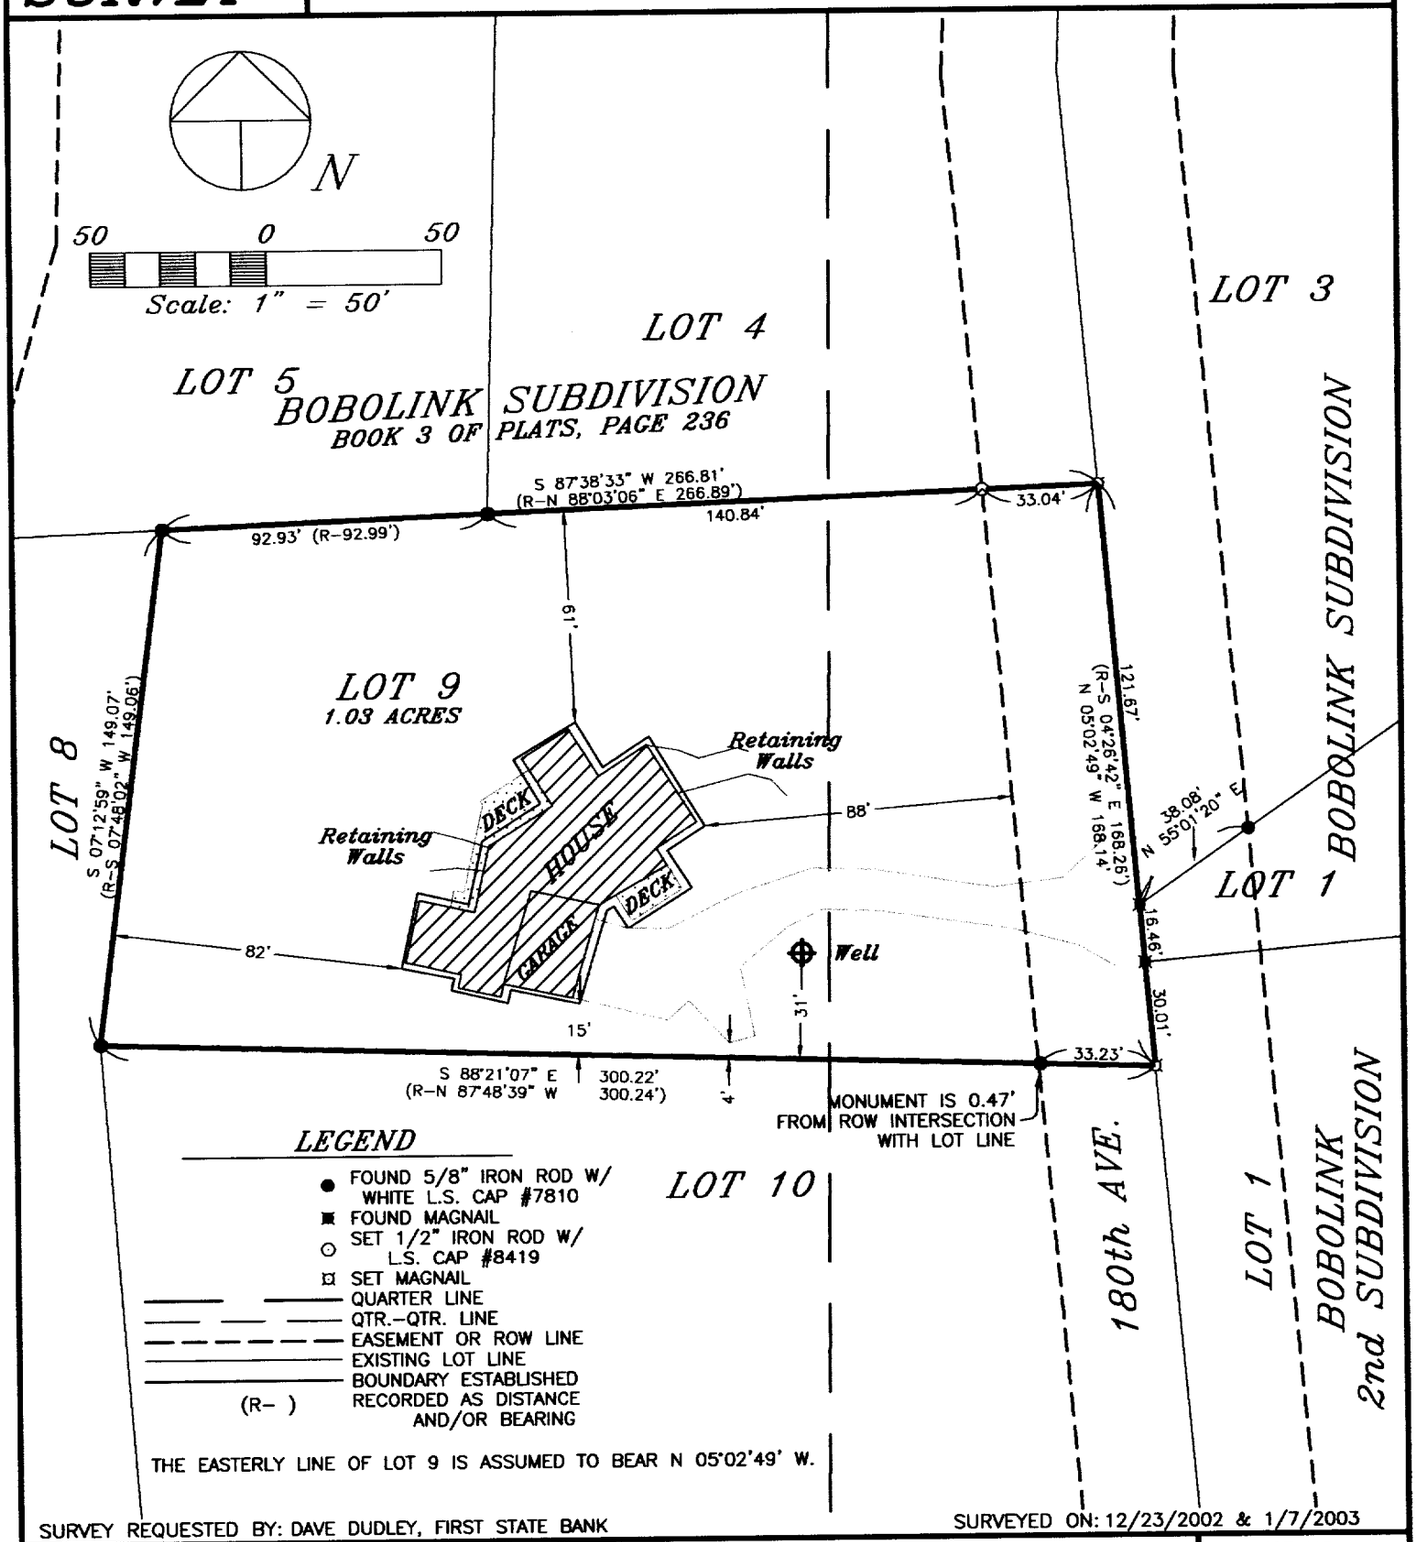

LEGEND

- FOUND 5/8" IRON ROD W/ WHITE L.S. CAP #7810
- FOUND MAGNAIL
- SET 1/2" IRON ROD W/ L.S. CAP #8419
- SET MAGNAIL
- QUARTER LINE
- QTR.-QTR. LINE
- EASEMENT OR ROW LINE
- EXISTING LOT LINE
- BOUNDARY ESTABLISHED
- (R-) RECORDED AS DISTANCE AND/OR BEARING

THE EASTERLY LINE OF LOT 9 IS ASSUMED TO BEAR N 05°02'49" W.

SURVEY REQUESTED BY: DAVE DUDLEY, FIRST STATE BANK

SURVEYED ON: 12/23/2002 & 1/7/2003

PROPRIETORS:
WILLIAM R. BLAKESLEY & PATRICIA A. BLAKESLEY

I HEREBY CERTIFY THAT THIS LAND SURVEYING DOCUMENT WAS PREPARED AND THE RELATED SURVEY WORK WAS PERFORMED BY ME OR UNDER MY DIRECT PERSONAL SUPERVISION AND THAT I AM A DULY LICENSED LAND SURVEYOR UNDER THE LAWS OF THE STATE OF IOWA.

J. DAVID GIBBS, P.E., L.S. LIC. #8419 — DATE 1/08/03

MY LICENSE RENEWAL DATE IS DECEMBER 31, 2004

LICENSED LAND SURVEYOR
J. DAVID GIBBS
8419
IOWA

PAGES OR SHEETS COVERED BY THIS SEAL: 1

GIBBS ENGINEERING & SURVEYING
105 WEST MAIN STREET
MANCHESTER, IA 52057

PROJECT NO.	02-78
SCALE:	1"=50'
DATE:	1/8/2003
DRAWN BY:	RLR
CHECKED BY:	JDG
FIELD BK:	D.L.
REVISED	
SHEET	1 OF 1