DELAWARE COUNTY IOWA
FILED
03 JAN 23 AM 11:11
BOOK 2003 PAGE 370
DEBORAH L. HEYTON
RECORDER
1.00

Prepared by: SCHNEIDER Land Surveying and Planning P.O. Box 105 Peosta, Iowa 52068 563-556-9055

UNITED STATES PUBLIC LAND SURVEY CORNER CERTIFICATE OF

Land Survey Monuments situated in Section 24, Township 89 North, Range 4 West of the Fifth Principal Meridian, Delaware County, Iowa.


Previously recorded NONE OF RECORD
(BOOK, PAGE / INST. NO. / CABINET, SLIDE)

(Show reason for preparing this certificate, the evidence and detailed procedures used in establishing the corner positions and monumentation found or placed.)

Monument Description and Remarks: NO MONUMENT WAS FOUND AT THE NE CORNER OF SEC. 24-T89N-R4W. A 1/2" REBAR w/ YELLOW CAP #14417 WAS SET 33 FEET NORTH OF A CONCRETE CORNER POST AND IN THE CENTER OF THE E-W GRAVEL ROAD. THE SE CORNER OF SEC. 24-T89N-R4W WAS PLACED AT THE CENTER OF THE N-S GRAVEL ROAD AND IN LINE WITH THE OCCUPATION FENCES LOCATED EAST AND WEST OF THE CORNER. THE E1/4 CORNER OF SEC. 24-T89N-R4W WAS PLACED MIDWAY BETWEEN THE NE AND SE CORNERS OF SAID SECTION 24 AND IN LINE WITH THE N-S OCCUPATION FENCE.

PLAN - VIEW

(Show a minimum of three reference ties to durable physical objects, relevant monuments and physical conditions that will enable recovery of the corner.)

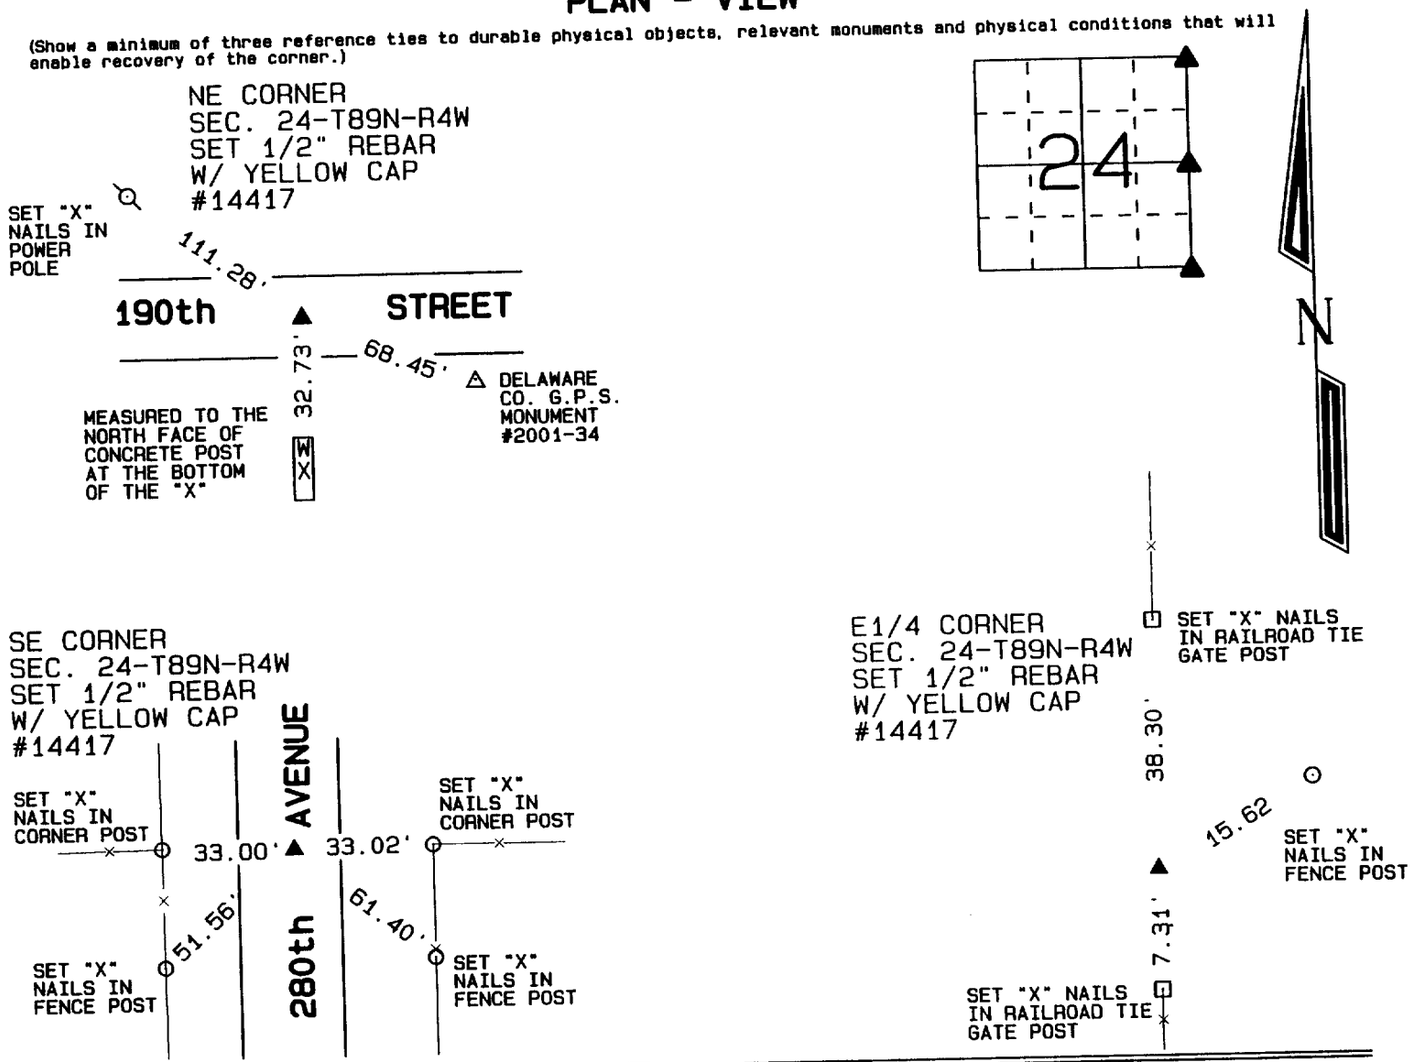

I hereby certify that this land surveying document was prepared and the related survey work was performed by me or under my direct personal supervision and that I am a duly licensed Land Surveyor under the laws of the State of Iowa.

David P. Schneider P.L.S. #14417 Date: 1/6/2003
My license renewal date is December 31, 2003.

Pages or sheets covered by this seal: THIS SHEET ONLY

LICENSED LAND SURVEYOR
DAVID P. SCHNEIDER #14417
IOWA

SCHNEIDER
Land Surveying & Planning
P.O. Box 105 Peosta, Iowa 52068
Ph. #563-556-9055 Fax#563-556-9054

List Corners to be Indexed

Corners	Section	Twp	Range
NE	24	89N	4W
SE	24	89N	4W
E1/4	24	89N	4W

JOB NO. 334
BOOK 2003 PAGE 370