DELAWARE COUNTY IOWA
FILED
2003 FE -5 AM 10:34
BOOK 2003 PAGE 536
DEBORAH L. PEYTON
DELAWARE CO. RECORDER
$ 6.00

Prepared by: SCHNEIDER Land Surveying and Planning P.O. Box 105 Peosta, Iowa 52068 563-556-9055

UNITED STATES PUBLIC LAND SURVEY CORNER CERTIFICATE OF

Land Survey Monuments situated in Section 5, Township 90 North, Range 4 West of the Fifth Principal Meridian, Delaware County, Iowa.


Previously recorded NONE OF RECORD
(BOOK, PAGE / INST. NO. / CABINET, SLIDE)

(Show reason for preparing this certificate, the evidence and detailed procedures used in establishing the corner positions and monumentation found or placed.)

Monument Description and Remarks: THE S1/4 CORNER OF SEC. 5, T90N, R4W WAS SET USING REFERENCE TIES AND ROAD PLANS OBTAINED FROM THE I.D.O.T. DISTRICT OFFICE IN CEDAR RAPIDS, IOWA. THE SE CORNER OF SEC. 5, T90N, R4W WAS SET USING REFERENCE TIES AND ROAD PLANS OBTAINED FROM THE I.D.O.T. DISTRICT OFFICE IN CEDAR RAPIDS, IOWA. THE SW CORNER OF THE SE1/4 OF THE SE1/4 OF SEC. 5, T90N, R4W WAS SET USING REFERENCE TIES AND ROAD PLANS OBTAINED FROM THE I.D.O.T. DISTRICT OFFICE IN CEDAR RAPIDS, IOWA. THE NW CORNER OF THE SE1/4 OF THE SE1/4 OF SEC. 5, T90N, R4W WAS ESTABLISHED USING OCCUPATION EVIDENCE LOCATED EAST, WEST AND NORTH OF THE CORNER.

PLAN - VIEW

(Show a minimum of three reference ties to durable physical objects, relevant monuments and physical conditions that will enable recovery of the corner.)

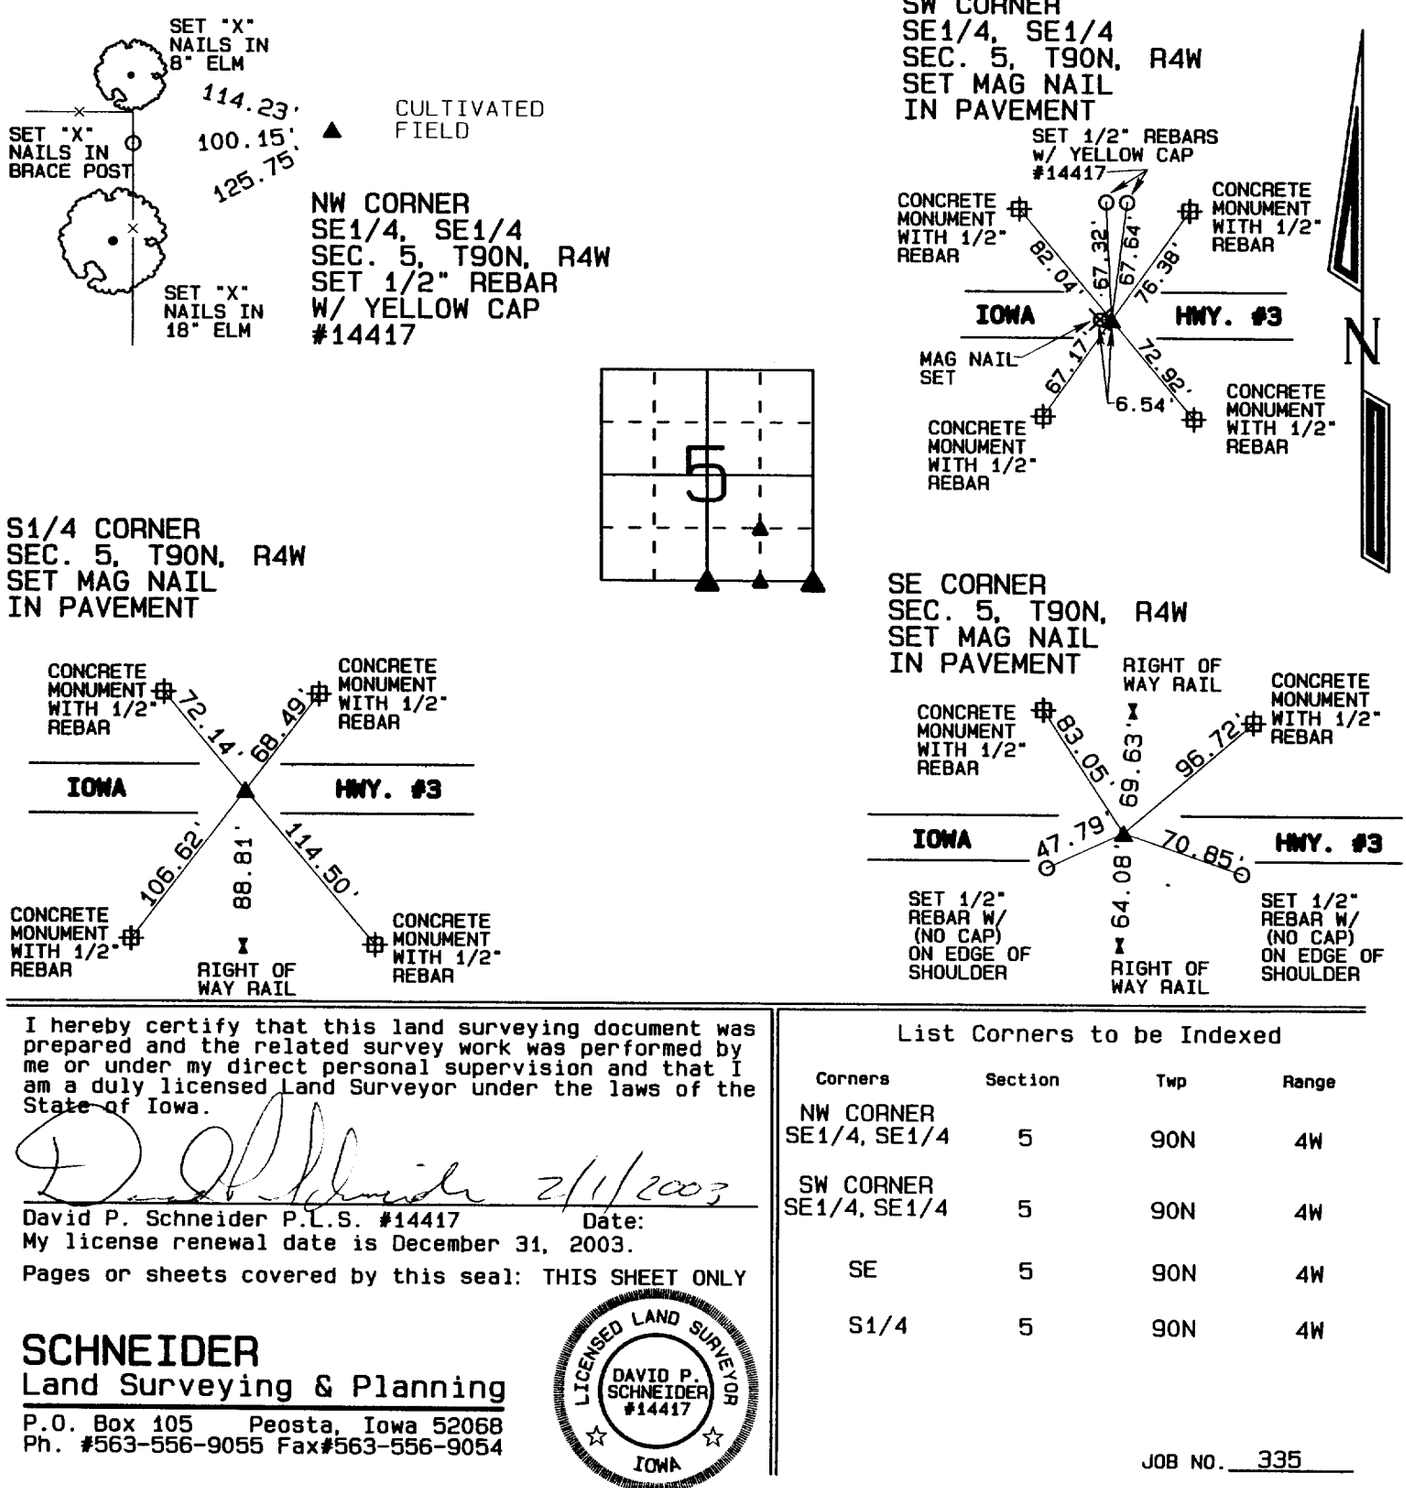

I hereby certify that this land surveying document was prepared and the related survey work was performed by me or under my direct personal supervision and that I am a duly licensed Land Surveyor under the laws of the State of Iowa.

2/1/2003

David P. Schneider P.L.S. #14417 Date:
My license renewal date is December 31, 2003.

Pages or sheets covered by this seal: THIS SHEET ONLY

LICENSED LAND SURVEYOR
DAVID P. SCHNEIDER #14417
IOWA

SCHNEIDER
Land Surveying & Planning
P.O. Box 105 Peosta, Iowa 52068
Ph. #563-556-9055 Fax#563-556-9054

List Corners to be Indexed

Corners	Section	Twp	Range
NW CORNER SE1/4, SE1/4	5	90N	4W
SW CORNER SE1/4, SE1/4	5	90N	4W
SE	5	90N	4W
S1/4	5	90N	4W

JOB NO. 335

BOOK 2003 PAGE 536