DELAWARE COUNTY IOWA
FILED

2003 MR 18 AM 9:27

2003 1179
BOOK 3 PAGE
DEBORAH L. PEYTON
DELAWARE CO. RECORDER
11.00

FILED
SHARON McCRABB
DELAWARE COUNTY AUDITOR

MAR 18 2003

FILED
JOHN R. KLAUS
DELAWARE COUNTY ASSESSOR


MAR 18 2003

PLAT OF SURVEY

PARCEL NO. 2, PART OF THE SE 1/4 OF THE SE 1/4 OF SEC. 26, T88N, R5W OF THE FIFTH P.M., DELAWARE COUNTY, IOWA PROJECT NO. LG-03(01)--73-28

NUMBER	ARC LENGTH	RADIUS	DELTA ANGLE	CHORD LENGTH	CHORD BEARING
C1	151.04	168.12	51°28'31"	146.01	S 64°22'31" W
C2	137.08	309.38	25°23'13"	135.96	S 25°56'39" W
C3	911.36	1024.93	50°56'50"	881.63	S 64°21'40" W
C4	786.88	884.93	50°56'50"	761.21	N 64°21'40" E
C5	523.45	1024.93	29°15'44"	517.78	S 53°31'07" W
C6	387.91	1024.93	21°41'06"	385.60	S 78°59'32" W
C7	49.36	135.12	20°55'58"	49.09	S 79°38'48" W

NUMBER	DIRECTION	DISTANCE
L1	S 00°00'16" E	205.07'
L2	N 00°00'06" W	88.67'
L3	N 00°00'06" W	96.33'
L4	S 45°04'44" W	136.41'
L5	N 44°45'20" W	109.36'
L6	S 00°06'47" W	34.12'
L7	S 00°06'47" W	33.00'
L8	N 00°38'52" E	57.58'
L9	S 00°38'52" W	88.86'
L10	S 51°06'46" E	15.00'

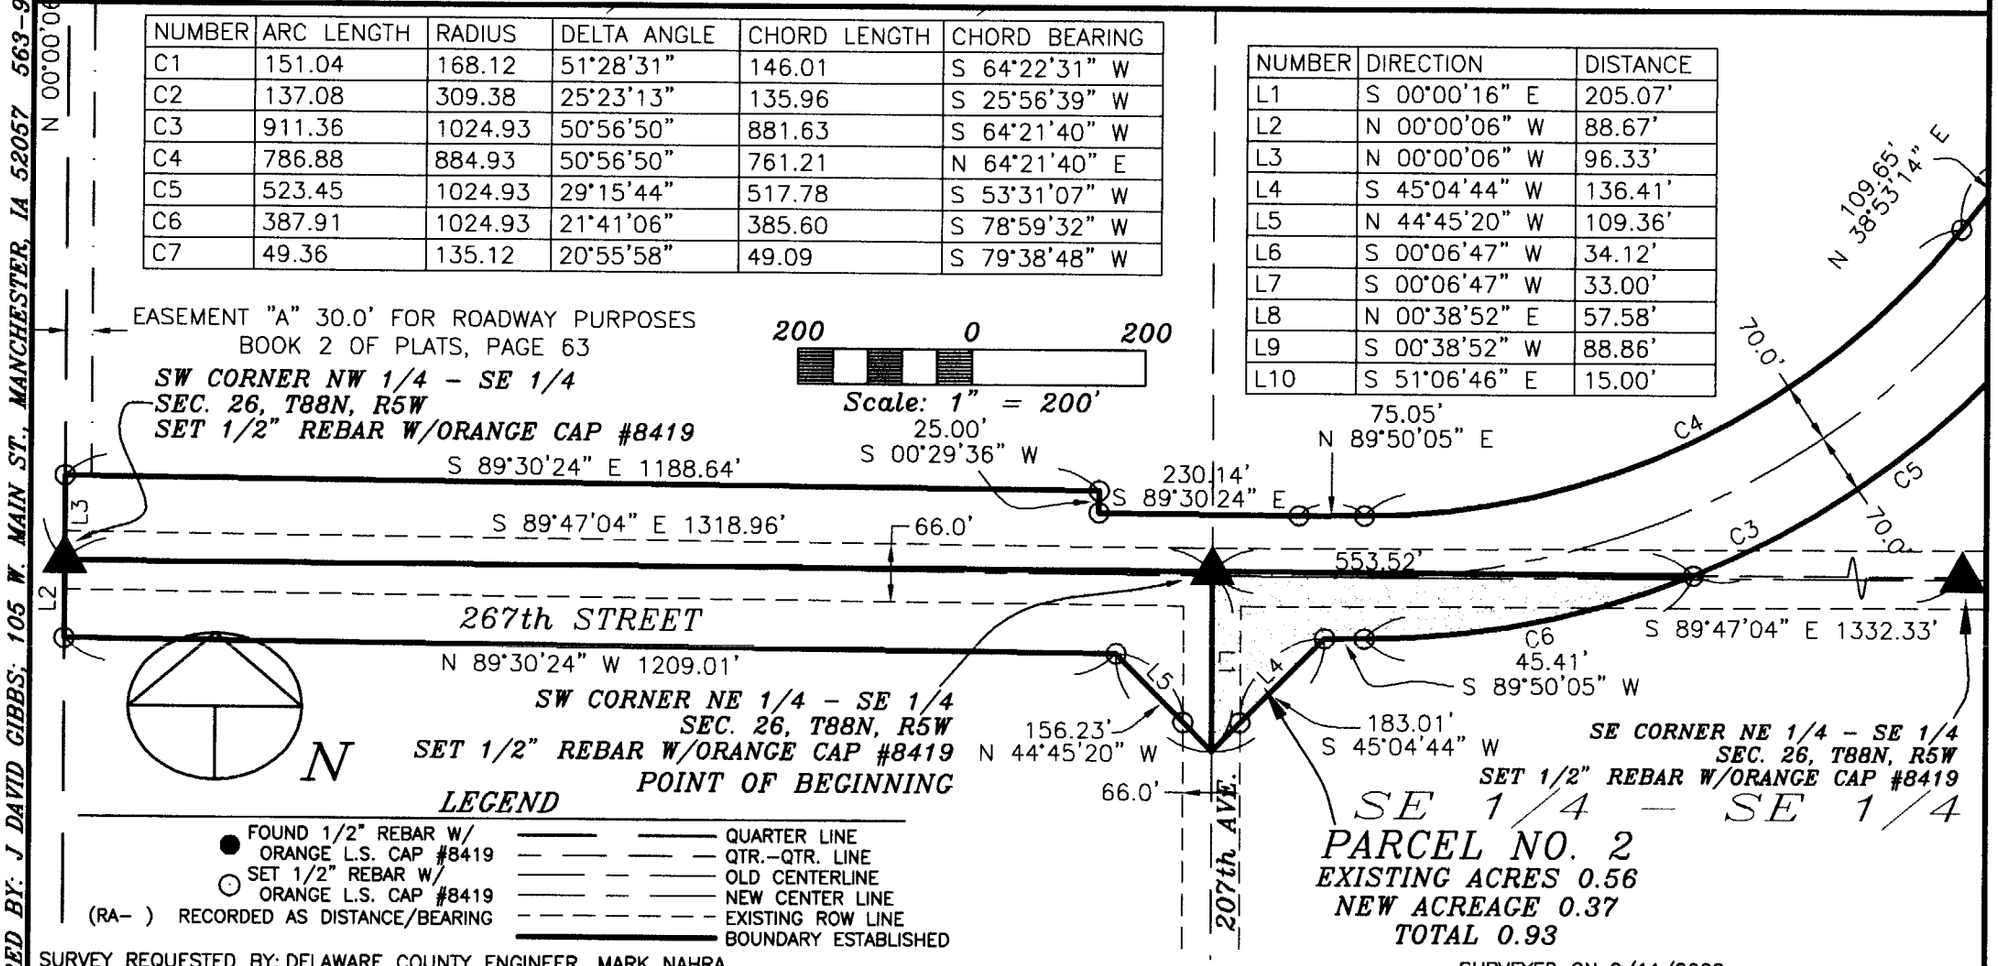

LEGEND

- FOUND 1/2" REBAR W/ ORANGE L.S. CAP #8419
- SET 1/2" REBAR W/ ORANGE L.S. CAP #8419
- (RA-) RECORDED AS DISTANCE/BEARING
- QUARTER LINE
- QTR.-QTR. LINE
- OLD CENTERLINE
- NEW CENTER LINE
- EXISTING ROW LINE
- BOUNDARY ESTABLISHED

SURVEY REQUESTED BY: DELAWARE COUNTY ENGINEER, MARK NAHRA

SURVEYED ON: 9/11/2002

PREPARED BY: J. DAVID GIBBS; 105 W. MAIN ST., MANCHESTER, IA 52057 563-927-2434

SCALE: 1"=200'	
DATE: 2/24/2003	
DRAWN BY: RLR	
CHECKED BY: JDG	
FIELD BK: D.L.	
REVISED	
SHEET 1 OF 2	

PROPRIETORS:
c/p ADAM S. RIES
KAREN KLAUS, n.k.a. KAREN WALLACE & WILLIAM WALLACE

PROJECT NO. 02-51

I HEREBY CERTIFY THAT THIS LAND SURVEYING DOCUMENT WAS PREPARED AND THE RELATED SURVEY WORK WAS PERFORMED BY ME OR UNDER MY DIRECT PERSONAL SUPERVISION AND THAT I AM A DULY LICENSED LAND SURVEYOR UNDER THE LAWS OF THE STATE OF IOWA.

J. DAVID GIBBS, P.E., L.S.
MY LICENSE RENEWAL DATE IS DECEMBER 31, 2004

LISCENSE #8419

3/14/03
DATE

LICENSED LAND SURVEYOR
J. DAVID GIBBS
8419
IOWA

PAGES OR SHEETS COVERED BY THIS SEAL: 1-2

GIBBS ENGINEERING & SURVEYING
105 WEST MAIN STREET, MANCHESTER, IA 52057

BOOK 2003 PAGE 1179

LEGAL DESCRIPTION:

PARCEL NO. 2; *PART OF THE SOUTHEAST QUARTER (SE ¼) OF THE SOUTHEAST QUARTER (SE ¼) OF SECTION TWENTY-SIX (26), TOWNSHIP EIGHTY-EIGHT NORTH (T88N), RANGE FIVE WEST (R5W) OF THE FIFTH PRINCIPAL MERIDIAN, DELAWARE COUNTY, IOWA,* containing a total of 0.93 acres, including 0.56 acres of existing public road right of way, and more particularly described as follows;

BEGINNING at the Southwest Corner of the Northeast Quarter (NE ¼) of the Southeast Quarter (SE ¼) of Section Twenty-six (26), Township Eighty-eight North (T88N), Range Five West (R5W) of the Fifth Principal Meridian, Delaware County, Iowa;

THENCE along the Northerly Line of the Southeast Quarter (SE ¼) of the Southeast Quarter (SE ¼) of said Section Twenty-six (26), South 89° 47' 04" East, 553.52 feet;

THENCE along a circular curve concave Northwesterly for an arc length of 387.91 feet, said circular curve having a radius of 1024.93 feet, a central angle of 21° 41' 06", a chord length of 385.60 feet, and a chord bearing of South 78° 59' 32" West;

THENCE South 89° 50' 05" West, 45.41 feet;

THENCE South 45° 04' 44" West, to the Westerly Line of the Southeast Quarter (SE ¼) of the Southeast Quarter (SE ¼) of said Section Twenty-six (26), 183.01 feet;

THENCE along the Westerly Line of the Southeast Quarter (SE ¼) of the Southeast Quarter (SE ¼) of said Section Twenty-six (26), North 00° 00' 16" West, 205.07 feet to the **POINT OF BEGINNING**;

Containing a total of 0.93 acres including 0.56 acres of existing public road right of way.

The Southerly Line of the Northwest Quarter (NW ¼) of the Southeast Quarter (SE ¼) and the Southerly Line of the Northeast Quarter (NE ¼) of the Southeast Quarter (SE ¼) of Section Twenty-six (26), Township Eighty-eight North (T88N), Range Five West (R5W) of the Fifth Principal Meridian, Delaware County, Iowa is assumed to bear South 89° 47' 04" East.