DELAWARE COUNTY IOWA
FILED

2003 APR -4 PM 2:38

BOOK 2003 PAGE 1552
DEBORAH L. PEYTON
DELAWARE CO. RECORDER
11.00

FILED
SHARON McCRABB
DELAWARE COUNTY AUDITOR

APR 4 2003

FILED
JOHN R. KLAUS
DELAWARE COUNTY ASSESSOR

APR 4 2003


PLAT OF SURVEY

PARCEL NO. 5, PART OF PARCEL FF, ALSO BEING PART OF THE NE 1/4–SE 1/4 OF SEC. 26, T88N, R5W OF THE FIFTH P.M., DELAWARE COUNTY, IOWA PROJECT NO. LG–03(01)--73–28

PREPARED BY: J. DAVID GIBBS; 105 W. MAIN ST., MANCHESTER, IA 52057 563-927-2434

CHG ⊗ J

2003 PAGE 1552

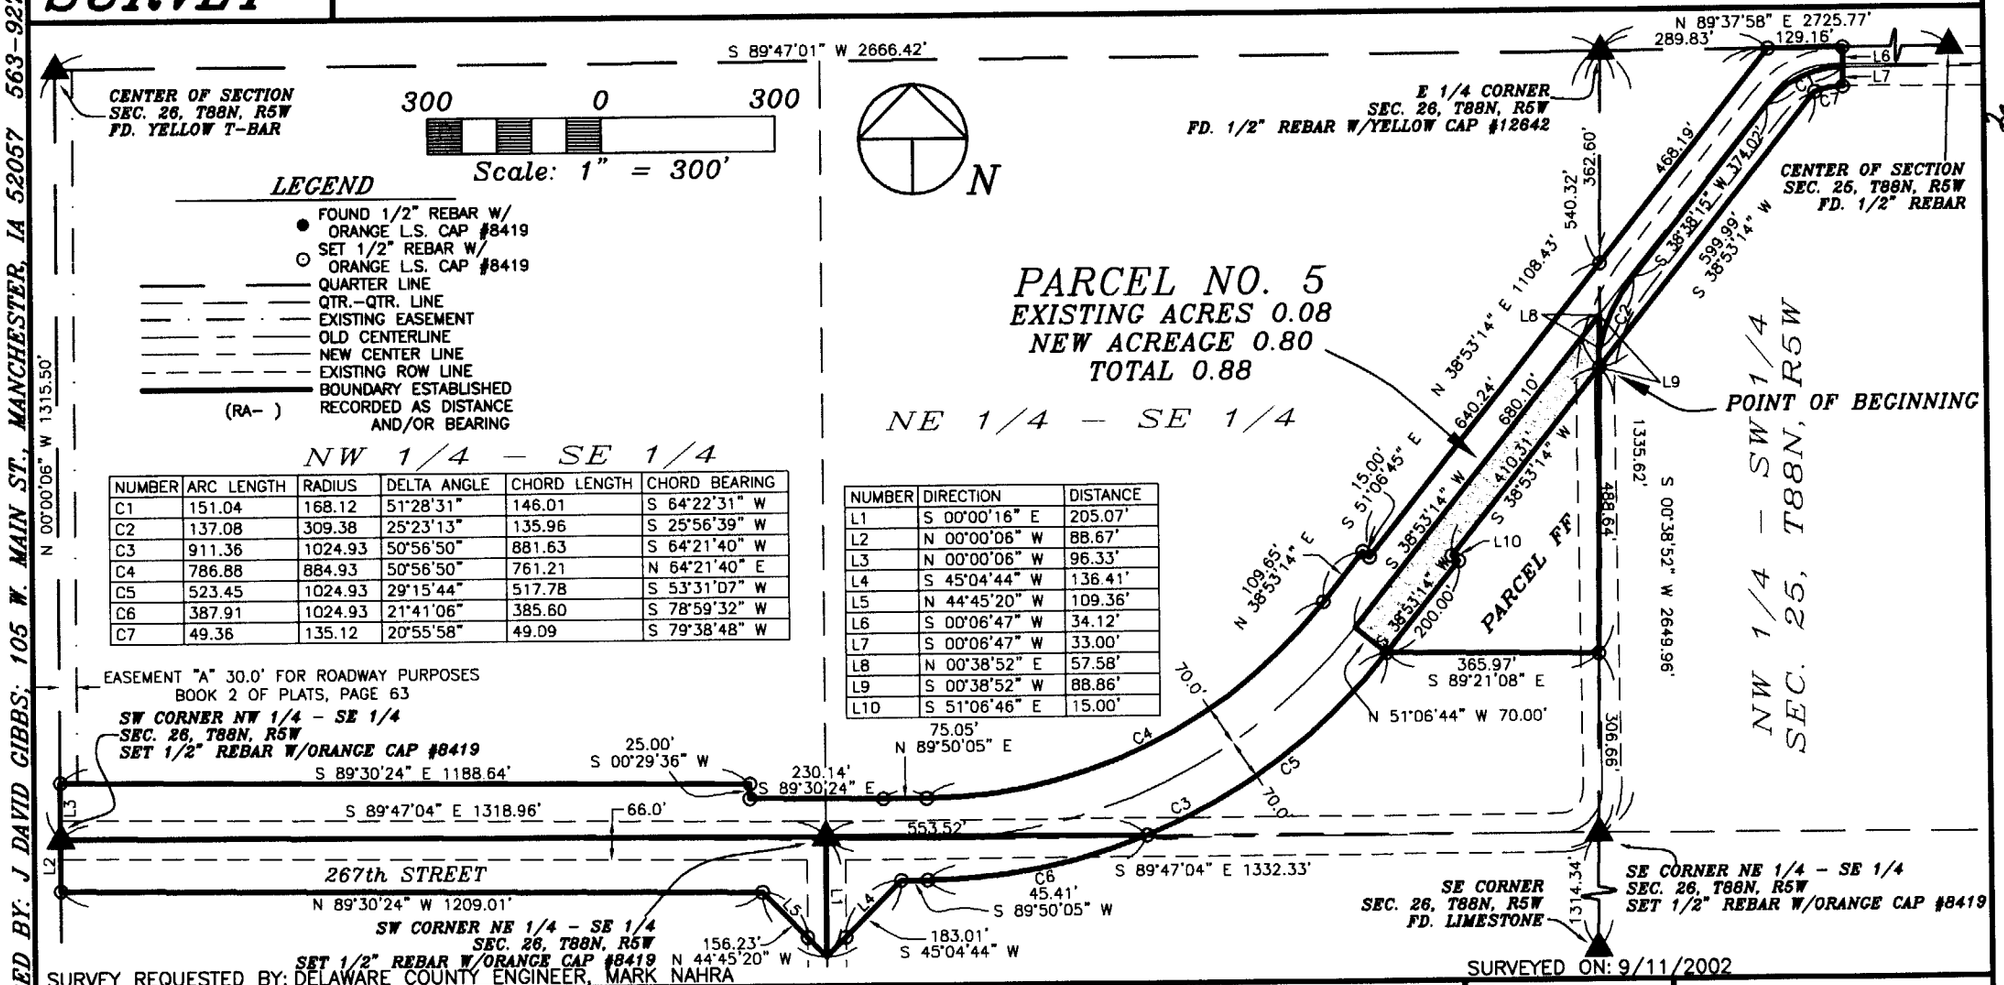

NUMBER	ARC LENGTH	RADIUS	DELTA ANGLE	CHORD LENGTH	CHORD BEARING
C1	151.04	168.12	51°28'31"	146.01	S 64°22'31" W
C2	137.08	309.38	25°23'13"	135.96	S 25°56'39" W
C3	911.36	1024.93	50°56'50"	881.63	S 64°21'40" W
C4	786.88	884.93	50°56'50"	761.21	N 64°21'40" E
C5	523.45	1024.93	29°15'44"	517.78	S 53°31'07" W
C6	387.91	1024.93	21°41'06"	385.60	S 78°59'32" W
C7	49.36	135.12	20°55'58"	49.09	S 79°38'48" W

NUMBER	DIRECTION	DISTANCE
L1	S 00°00'16" E	205.07'
L2	N 00°00'06" W	88.67'
L3	N 00°00'06" W	96.33'
L4	S 45°04'44" W	136.41'
L5	N 44°45'20" W	109.36'
L6	S 00°06'47" W	34.12'
L7	S 00°06'47" W	33.00'
L8	N 00°38'52" E	57.58'
L9	S 00°38'52" W	88.86'
L10	S 51°06'46" E	15.00'

SURVEY REQUESTED BY: DELAWARE COUNTY ENGINEER, MARK NAHRA

SURVEYED ON: 9/11/2002

SCALE: 1"=300'	PROPRIETORS: DELAWARE COUNTY, IOWA
DATE: 2/24/2003	PROJECT NO. 02-51
DRAWN BY: RLR	
CHECKED BY: JDG	
FIELD BK: D.L.	
REVISED	
SHEET 1 OF 2	

I HEREBY CERTIFY THAT THIS LAND SURVEYING DOCUMENT WAS PREPARED AND THE RELATED SURVEY WORK WAS PERFORMED BY ME OR UNDER MY DIRECT PERSONAL SUPERVISION AND THAT I AM A DULY LICENSED LAND SURVEYOR UNDER THE LAWS OF THE STATE OF IOWA.

J. David Gibbs 4/04/03

J. DAVID GIBBS, P.E., L.S. LISCENSE #8419 DATE

MY LICENSE RENEWAL DATE IS DECEMBER 31, 2004

LICENSED LAND SURVEYOR
J. DAVID GIBBS
8419
IOWA

PAGES OR SHEETS COVERED BY THIS SEAL: 1–2

GIBBS ENGINEERING & SURVEYING
105 WEST MAIN STREET, MANCHESTER, IA 52057

LEGAL DESCRIPTION:

***PARCEL NO. 5**, PART OF PARCEL FF, ALSO BEING PART OF THE NORTHEAST QUARTER (NE ¼) OF THE SOUTHEAST QUARTER (SE ¼) OF SETION TWENTY-SIX (26), TOWNSHIP EIGHTY-EIGHT NORTH (T88N), RANGE FIVE WEST (R5W) OF THE FIFTH PRINCIPAL MERIDIAN, DELAWARE COUNTY, IOWA,* containing a total of 0.88 acres, including 0.08 acres of existing public road right of way, subject to easements of record, and more particularly described by metes and bounds as follows;

COMMENCING at the East Quarter Corner of Section Twenty-six (26), Township Eighty-eight North (T88N), Range Five West (R5W) of the Fifth Principal Meridian, Delaware County, Iowa;

THENCE along the Easterly Line of the Southeast Quarter (SE ¼) of said Section Twenty-six (26), South 00° 38' 52" West, 540.32 feet to the **POINT OF BEGINNING**;

THENCE South 38° 53' 14" West, 410.31 feet;

THENCE South 51° 06' 46" East, 15.00 feet;

THENCE South 38° 53' 14" West, to a Southwesterly Corner of Parcel FF, 200.00 feet;

THENCE along the Southwesterly Line of Parcel FF, North 51° 06' 44" West, to the Northwesterly Line of Parcel FF, 70.00 feet;

THENCE along the Northwesterly Line of said Parcel FF, North 38° 53' 14" East, to the Easterly Line of the Southeast Quarter (SE ¼) of said Section Twenty-six (26), 680.10 feet;

THENCE along the Easterly Line of the Southeast Quarter (SE ¼) of said Section Twenty-six (26), South 00° 38' 52" West, 88.86 feet to the **POINT OF BEGINNING**;

Containing a total of 0.88 acres, including 0.08 acres of existing public road right of way, and subject to easements of record.

The Southerly Line of the Northwest Quarter (NW ¼) of the Southeast Quarter (SE ¼) and the Southerly Line of the Northeast Quarter (NE ¼) of the Southeast Quarter (SE ¼) of Section Twenty-six (26), Township Eighty-eight North (T88N), Range Five West (R5W) of the Fifth Principal Meridian, Delaware County, Iowa is assumed to bear South 89° 47' 04" East.