DELAWARE COUNTY IOWA
FILED
2003 AP -3 PM 12:54
BOOK 2003 PAGE 1134
DEBORAH L. REYON
DELAWARE CO. RECORDER

FILED
JOHN R. KLAUS
DELAWARE COUNTY ASSESSOR
APR 8 2003


APR 8 2003

CHG

PREPARED BY: J DAVID GIBBS; 105 W. MAIN ST., MANCHESTER, IA 52057 563-927-2434

PLAT OF SURVEY

THE NORTHERLY LINES OF LOTS 1 & 2, BLOCK 3, AND OF LOTS 5 & 6, BLOCK 2; THE EASTERLY LINE OF LOT 1, BLOCK 3; THE WESTERLY LINE OF LOT 6, BLOCK 2, ALL IN ORIGINAL TOWN OF HOPKINTON, SEC. 13, T87N, R4W, DELAWARE COUNTY, IOWA

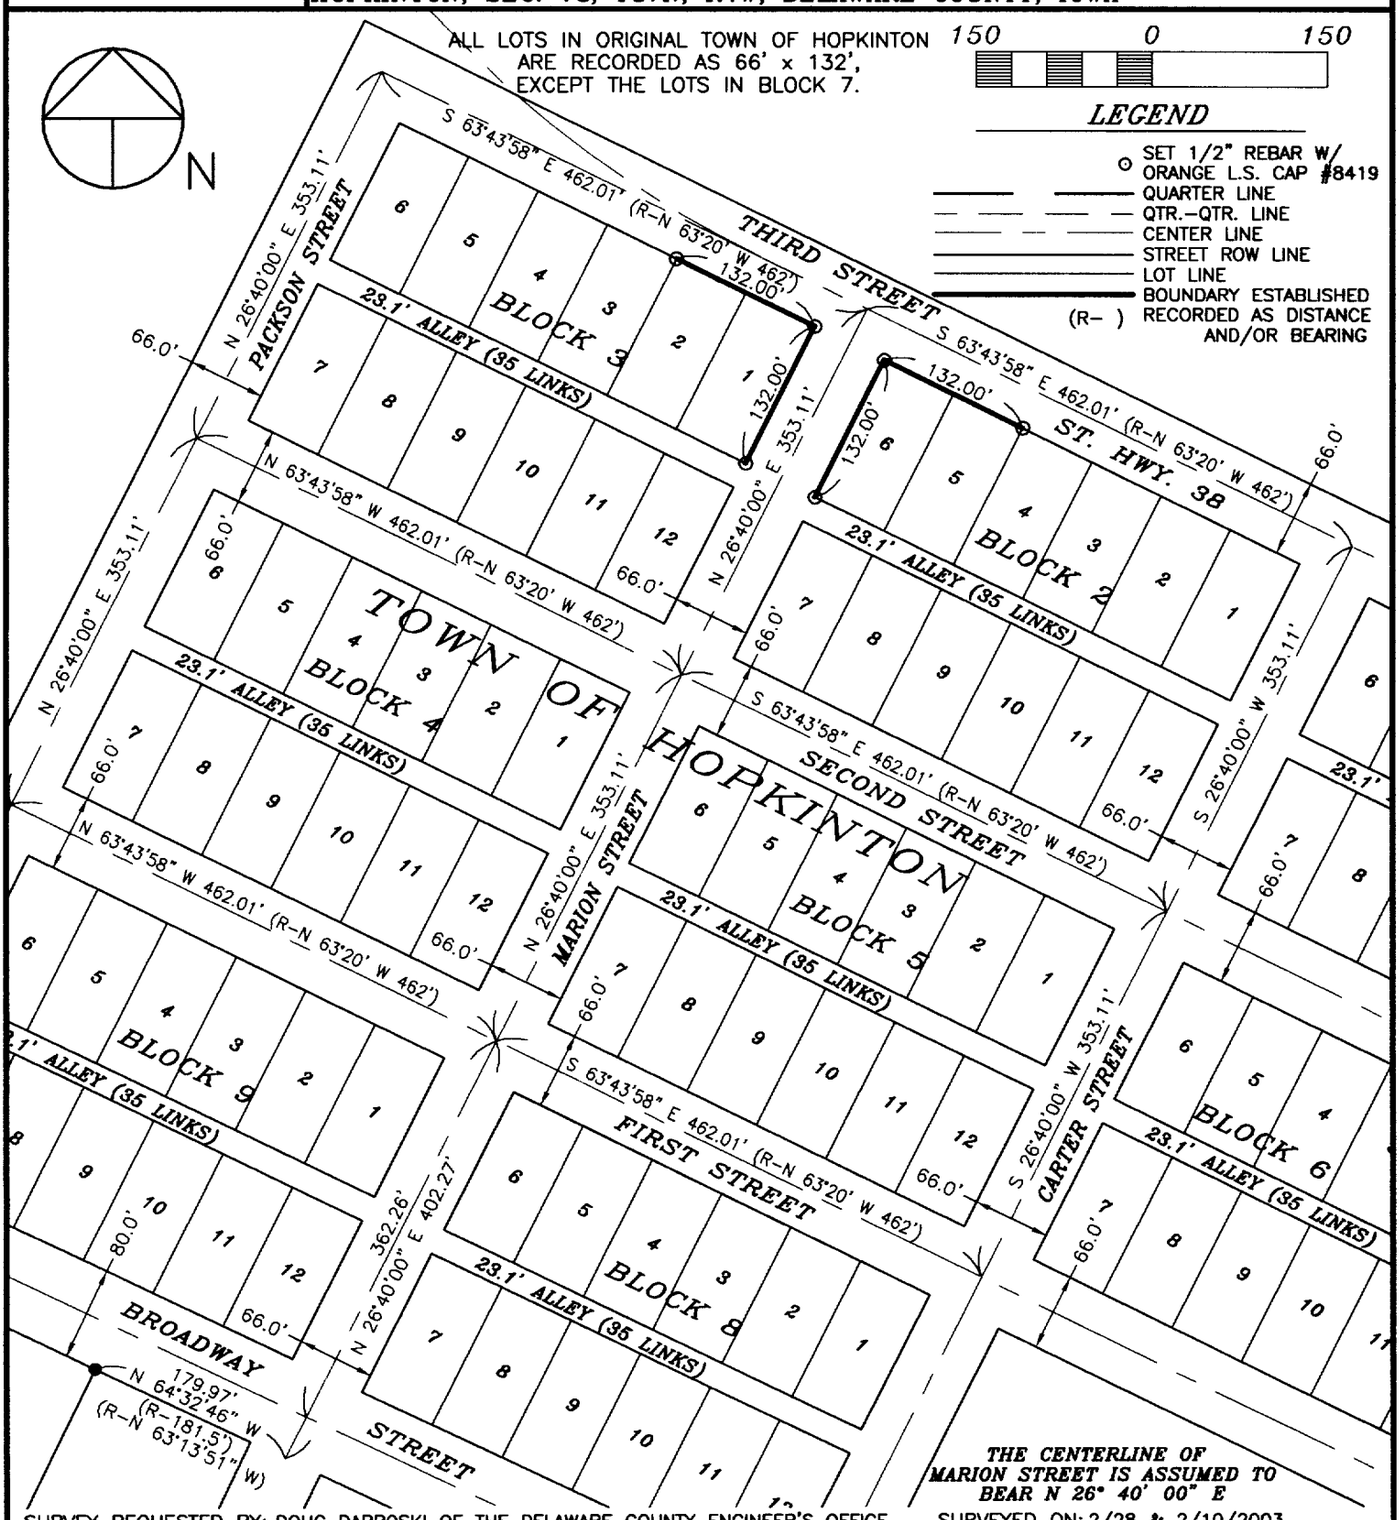

SURVEY REQUESTED BY: DOUG DABROSKI OF THE DELAWARE COUNTY ENGINEER'S OFFICE SURVEYED ON: 2/28 & 2/10/2003

PROPRIETORS: LOT 5, 6, BLOCK 2–KATHERINE D. THOMPSON
LOT 1, 2, BLOCK 3–CARL JOHNSON

PROJECT NO. 03-10

I HEREBY CERTIFY THAT THIS LAND SURVEYING DOCUMENT WAS PREPARED AND THE RELATED SURVEY WORK WAS PERFORMED BY ME OR UNDER MY DIRECT PERSONAL SUPERVISION AND THAT I AM A DULY LICENSED LAND SURVEYOR UNDER THE LAWS OF THE STATE OF IOWA.

J. David Gibbs 4/8/03

J. DAVID GIBBS, P.E., L.S. LIC. #8419 DATE

MY LICENSE RENEWAL DATE IS DECEMBER 31, 2004

LICENSED LAND SURVEYOR J. DAVID GIBBS 8419 IOWA

PAGES OR SHEETS COVERED BY THIS SEAL: 1

SCALE: 1"=150'
DATE: 2/10/2003
DRAWN BY: RLR
CHECKED BY: JDG
FIELD BK: D.L.
REVISED
SHEET 1 OF 1

GIBBS ENGINEERING & SURVEYING
105 WEST MAIN STREET
MANCHESTER, IA 52057

BOOK 2003 PAGE 1134