DELAWARE COUNTY IOWA
FILED
2003 AP 24 AM 9:43
BOOK 2003 PAGE 1943
DEBORAH L. FEYTON
DELAWARE CO RECORDER
11.00

FILED
JOHN R. KLAUS
DELAWARE COUNTY ASSESSOR
APR 24 2003

APR 24 2003

Prepared by: SCHNEIDER Land Surveying and Planning, Inc. P.O.Box 105 Peosta, Iowa 52068 Ph#563-556-9055

PLAT OF SURVEY (RETRACEMENT)

LOTS 32, 33, 49, 50 & 69 OF WILLIE'S SECOND SUBDIVISION.


SECTIONS 14 AND 15 T88N, R5W OF THE 5th P.M., DELAWARE COUNTY, IOWA.

PROPRIETORS:
LARRY E. LENTH AND
KAREN K. LENTH

SURVEY REQUESTED BY:
COMMUNITY NATIONAL BANK

SURVEY DESCRIPTION:
SEE SHEET 2

TOTAL AREA
5.06 ACRES TOTAL
0.44 ACRES ROAD
4.62 ACRES NET

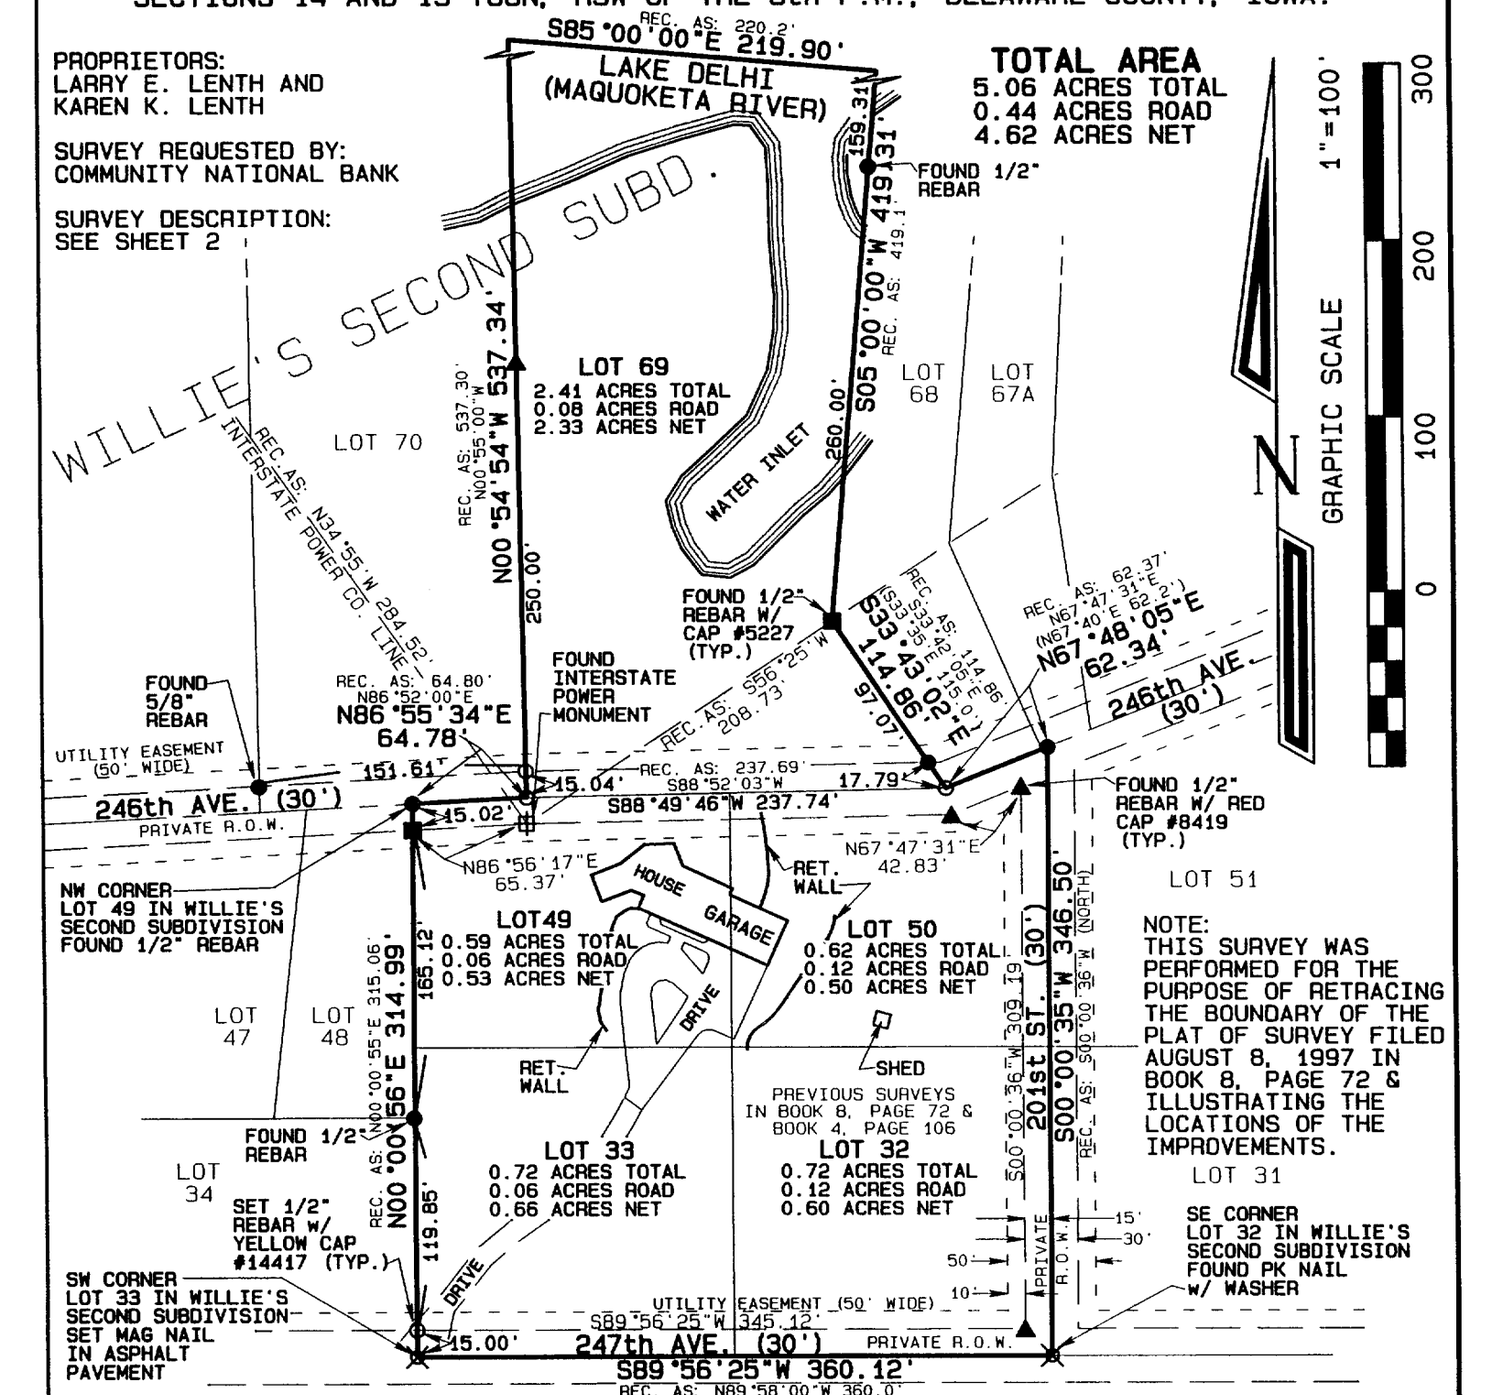

NOTE:
THIS SURVEY WAS PERFORMED FOR THE PURPOSE OF RETRACING THE BOUNDARY OF THE PLAT OF SURVEY FILED AUGUST 8, 1997 IN BOOK 8, PAGE 72 & ILLUSTRATING THE LOCATIONS OF THE IMPROVEMENTS.

LICENSED LAND SURVEYOR
DAVID P. SCHNEIDER #14417
IOWA

I hereby certify that this land surveying document was prepared and the related survey work was performed by me or under my direct personal supervision and that I am a duly licensed Land Surveyor under the laws of the State of Iowa.

4/21/2003

David P. Schneider P.L.S. #14417 Date:
My license renewal date is December 31, 2003.

Pages or sheets covered by this seal: THIS SHEET ONLY

SCHNEIDER
Land Surveying
&
Planning, Inc.
P.O. Box 105
Peosta, Iowa 52068
Ph# 563-556-9055
Fax 563-556-9054

Project: 503
Date: 4/2/2003
Sheet: 1 of 2

Proprietors:
Larry E. Lenth and Karen K. Lenth

Survey requested by:
Community National Bank


Survey Description:

Lots 32, 33, 49, 50, and 69 of Willie's Second Subdivision of part of the Southeast Quarter of the Northeast Quarter of Section 15, and part of the Northeast Quarter of the Southeast Quarter of Section15, and part of the Northwest Quarter of the Southwest Quarter of Section14 and part of the Southwest Quarter of the Northwest Quarter of Section14, all in Township 88 North, Range 5 West of the 5th P.M. Delaware County, Iowa.

This survey was performed for the purpose of retracing the boundaries of Lots 32, 33, 49, 50, and 69 of Willie's Second Subdivision of part of the Southeast Quarter of the Northeast Quarter of Section 15, and part of the Northeast Quarter of the Southeast Quarter of Section15, and part of the Northwest Quarter of the Southwest Quarter of Section14 and part of the Southwest Quarter of the Northwest Quarter of Section14, all in Township 88 North, Range 5 West of the 5th P.M. Delaware County, Iowa. This property is subject to easements, reservations, restrictions and rights of way of record and not of record, the plat of which is attached hereto and made a part of this certificate. All monuments were placed or shall be placed within 30 days from the date this plat is recorded.

I hereby certify that this land survey document was prepared and the related survey work was performed by me or under my direct personal supervision and that I am a duly licensed Land Surveyor under the laws of the State of Iowa.

David P. Schneider P.L.S. #14417 Date: 4/21/2003
My license renewal date is December 31, 2003.
Pages or sheets covered by this seal: Surveyor's Certificate Only

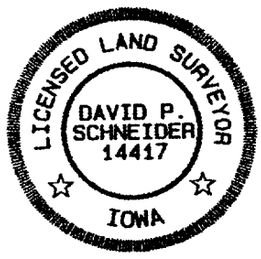

Schneider Land Surveying & Planning, Inc.
P.O. Box 105 Peosta, Iowa 52068
Phone: 563-556-9055 Fax: 563-556-9054
Email: schneiderlsp@mwci.net

Job No. 503

Date: 4/2/2003