FILED
JOHN R. KLAUS
DELAWARE COUNTY ASSESSOR

MAY 16 2003

FILED
SHARON McCRABB
DELAWARE COUNTY AUDITOR

MAY 16 2003

BOOK 2003 PAGE 2391
DEBORAH L. PEYTON
DELAWARE CO. RECORDER
6.00

2003 MY 16 PM 3:21


DELAWARE COUNTY IOWA
FILED

CHG

PREPARED BY: J DAVID GIBBS; 105 W. MAIN ST., MANCHESTER, IA 52057 563-927-2434

PLAT OF SURVEY

OUTLOT 2 OF DELHI OUTLOTS, AND
LOTS 4, 5, & 6 OF BLOCK 2, ORIGINAL TOWN OF DELHI,
SEC. 17, T88N, R4W OF THE FIFTH P.M., DELAWARE COUNTY, IOWA

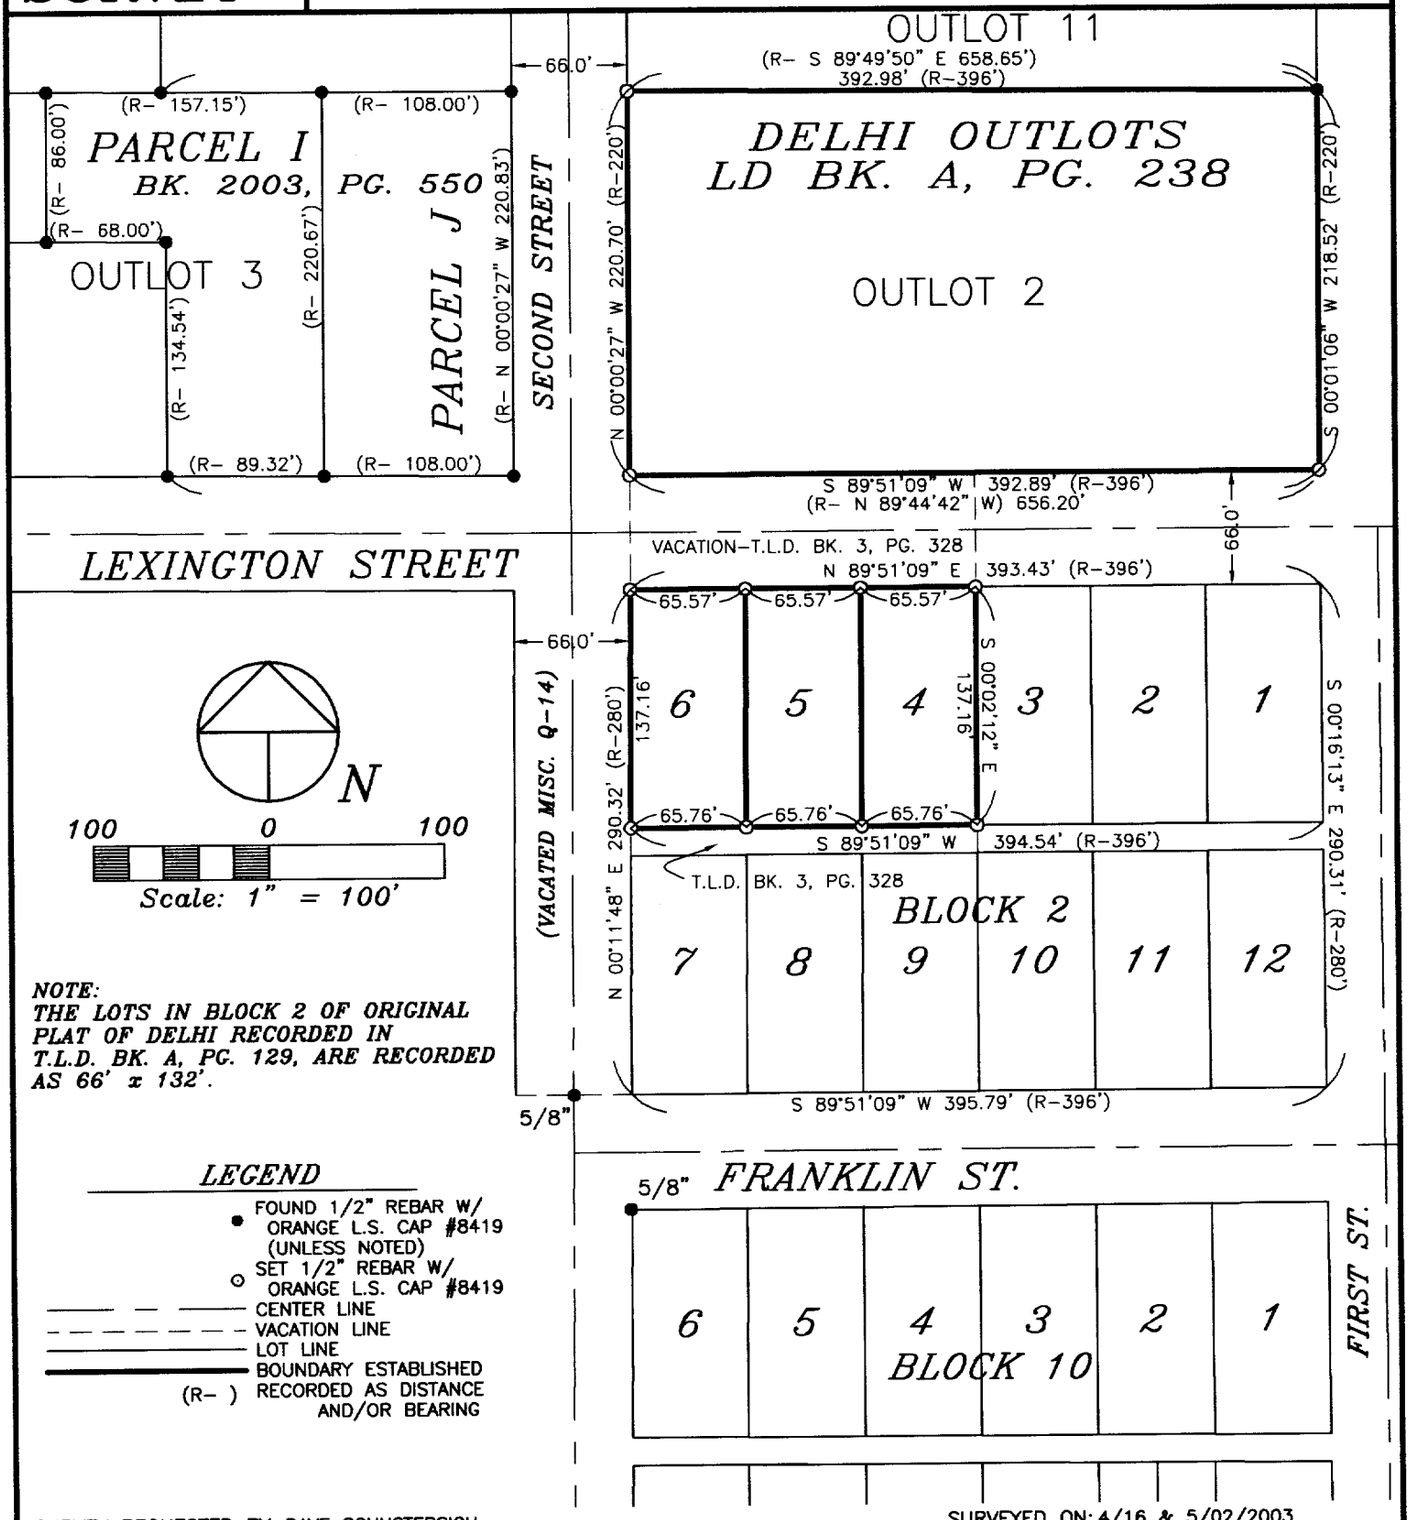

NOTE:
THE LOTS IN BLOCK 2 OF ORIGINAL PLAT OF DELHI RECORDED IN T.L.D. BK. A, PG. 129, ARE RECORDED AS 66' x 132'.

LEGEND

- ● FOUND 1/2" REBAR W/ ORANGE L.S. CAP #8419 (UNLESS NOTED)
- ⊙ SET 1/2" REBAR W/ ORANGE L.S. CAP #8419
- CENTER LINE
- VACATION LINE
- LOT LINE
- BOUNDARY ESTABLISHED
- (R-) RECORDED AS DISTANCE AND/OR BEARING

SURVEY REQUESTED BY: DAVE SCHUSTERSICH

SURVEYED ON: 4/16 & 5/02/2003

LICENSED LAND SURVEYOR
J. DAVID GIBBS 8419
IOWA

PAGES OR SHEETS COVERED BY THIS SEAL: 1

PROPRIETORS:
DARRELL J. & ANN M. GOLDSMITH

I HEREBY CERTIFY THAT THIS LAND SURVEYING DOCUMENT WAS PREPARED AND THE RELATED SURVEY WORK WAS PERFORMED BY ME OR UNDER MY DIRECT PERSONAL SUPERVISION AND THAT I AM A DULY LICENSED LAND SURVEYOR UNDER THE LAWS OF THE STATE OF IOWA.

J. David Gibbs 5/16/03

J. DAVID GIBBS, P.E., L.S. LIC. #8419 DATE

MY LICENSE RENEWAL DATE IS DECEMBER 31, 2004

GIBBS ENGINEERING & SURVEYING
105 WEST MAIN STREET
MANCHESTER, IA 52057

PROJECT NO. 03-28
SCALE: 1"=100'
DATE: 5/05/03
DRAWN BY: TAG
CHECKED BY: JDG
FIELD BK: D.L.
REVISED
SHEET 1 OF 1