JUN 13 20[illegible]

FILED
JOHN R. KLAUS
DELAWARE COUNTY ASSESSOR

JUN 13 2003

FILED

BOOK 3 PAGE 2863
DEBORAH L. PEYTON
DELAWARE CO RECORDER
6.00

2003 JN 13 PM 3:58


DELAWARE COUNTY IOWA
FILED

JH6

PREPARED BY: J DAVID GIBBS; 105 W. MAIN ST., MANCHESTER, IA 52057 563-927-2434

PLAT OF SURVEY

EAST LINE OF THE SE 1/4 – NW 1/4, SECTION 26, T88N, R5W, OF THE FIFTH PRINCIPAL MERIDIAN, DELAWARE COUNTY, IOWA

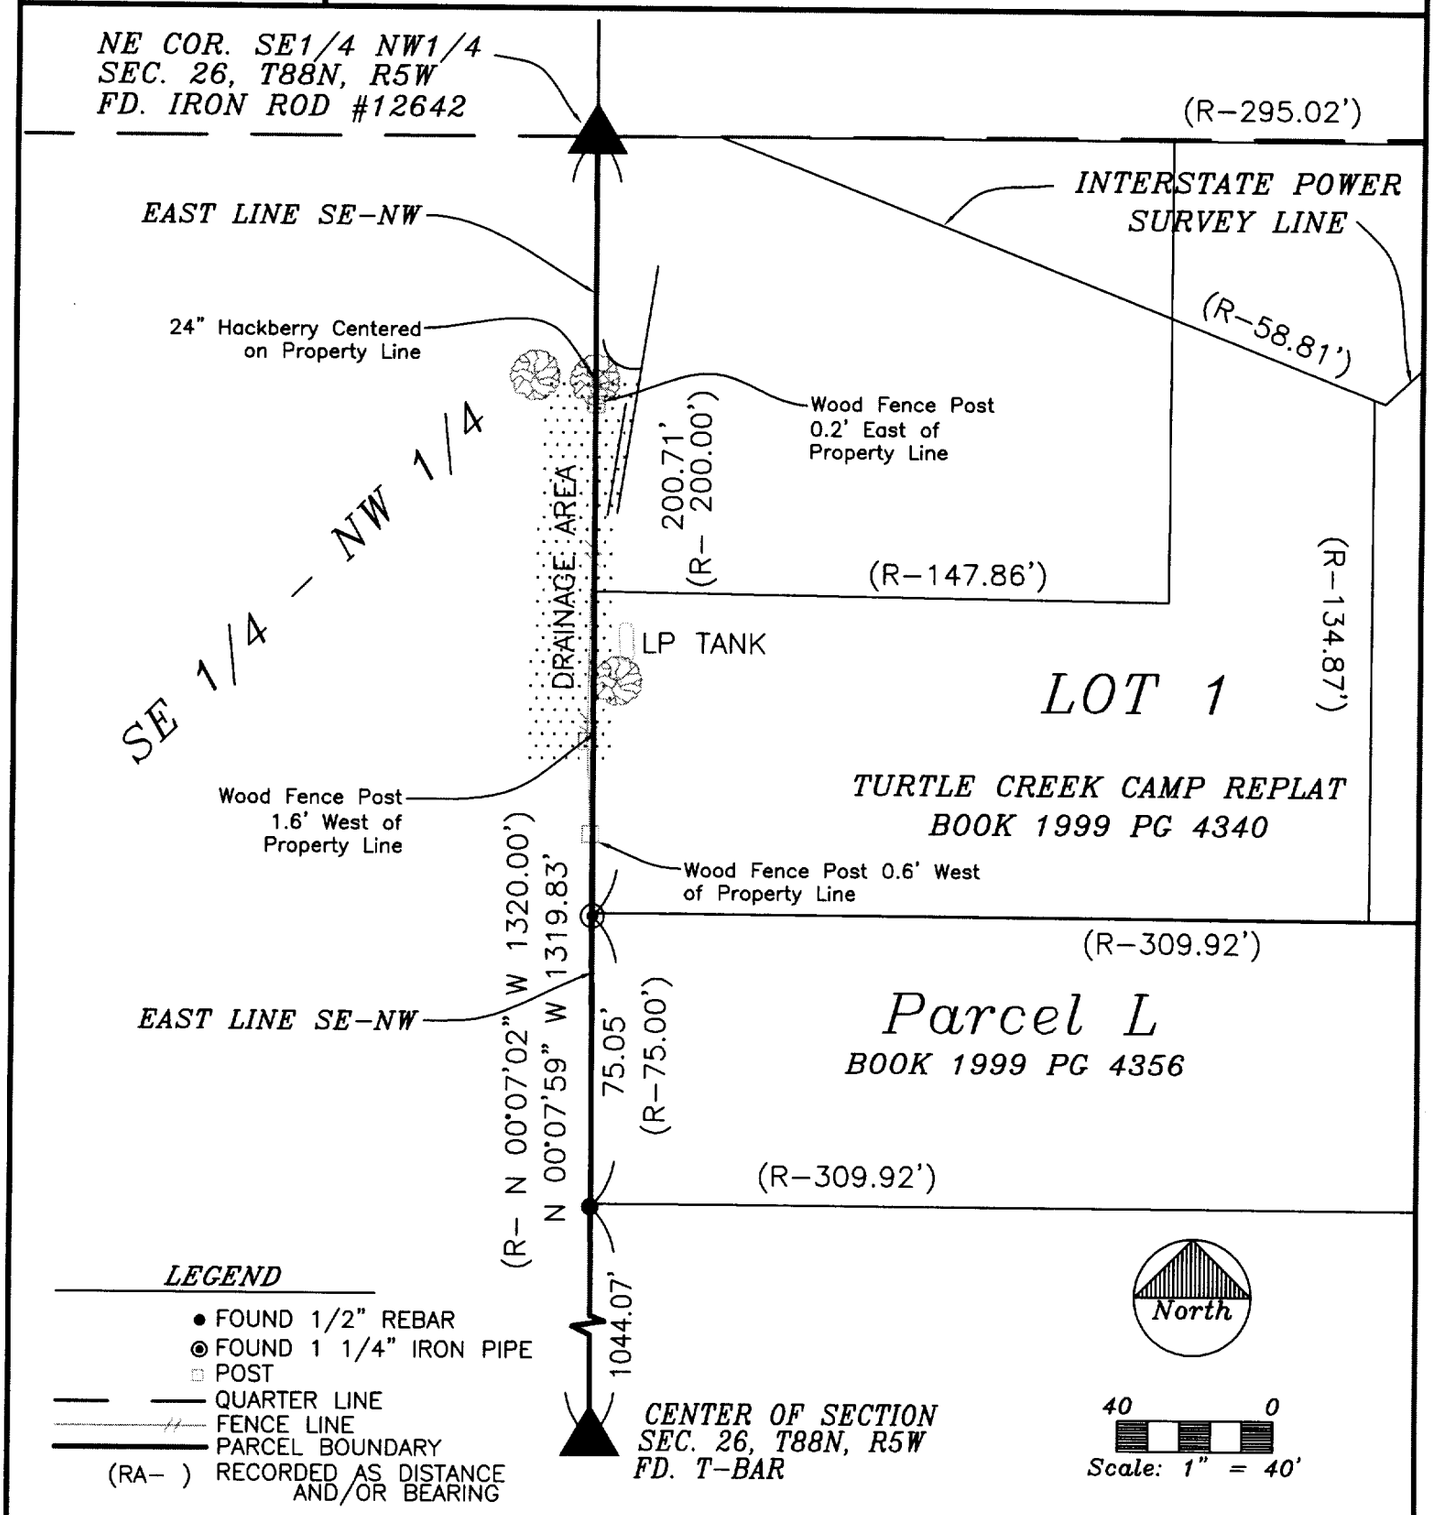

LEGEND

- ● FOUND 1/2" REBAR
- ◉ FOUND 1 1/4" IRON PIPE
- □ POST
- —— —— QUARTER LINE
- FENCE LINE
- PARCEL BOUNDARY
- (RA–) RECORDED AS DISTANCE AND/OR BEARING

SURVEY REQUESTED BY: NOLA SCHMIDT

SURVEYED ON: 5/15/03

LICENSED LAND SURVEYOR
J. DAVID GIBBS 8419
IOWA

PROPRIETORS: *NOLA MAE SCHMIDT*

I HEREBY CERTIFY THAT THIS LAND SURVEYING DOCUMENT WAS PREPARED AND THE RELATED SURVEY WORK WAS PERFORMED BY ME OR UNDER MY DIRECT PERSONAL SUPERVISION AND THAT I AM A DULY LICENSED LAND SURVEYOR UNDER THE LAWS OF THE STATE OF IOWA.

J. David Gibbs 6/12/03

J. DAVID GIBBS, P.E., L.S. LIC. #8419 DATE

MY LICENSE RENEWAL DATE IS DECEMBER 31, 2004

GIBBS ENGINEERING & SURVEYING
105 WEST MAIN STREET
MANCHESTER, IA 52057

PAGES OR SHEETS COVERED BY THIS SEAL:

PROJECT NO. 03–38
SCALE: 1"–40'
DATE: 5/16,5/19/03
DRAWN BY: TAG
CHECKED BY: JDG
FIELD BK: D.L.
REVISED
SHEET 1 OF 1

BOOK 2003 PAGE 2863