FILED
SHARON McCRABB
DELAWARE COUNTY AUDITOR

AUG 1 2003

FILED
JOHN R. KLAUS
DELAWARE COUNTY ASSESSOR

AUG 1 2003

BOOK 3 PAGE 3709
DEBORAH L PETTON
DELAWARE CO RECORDER
21.00

2003 AU -1 PM 1:58

DELAWARE COUNTY IOWA
FILED


CHG

PREPARED BY: J DAVID GIBBS; 105 W. MAIN ST., MANCHESTER, IA 52057 563-927-2434

PLAT OF SURVEY

PARCEL Y, PART OF LOT 47 & LOT 48, CLAIR-VIEW ACRES, SEC. 26, T88N, R5W OF THE FIFTH P.M., DELAWARE COUNTY, IOWA

ORIGINAL PLAT OF PARCEL Y RECORDED BOOK 2002, PAGE 34
PARCEL Y WAS RE-RECORDED TO SHOW MOVED MONUMENTS, BOOK 2002, PAGE 1846
PLAT OF PARCEL Y BEING RE-RECORDED
TO SHOW FOUND MONUMENTS OR RESET MISSING
MONUMENTS ACCORDING TO CRIMINAL CASE NO. ACCR5593

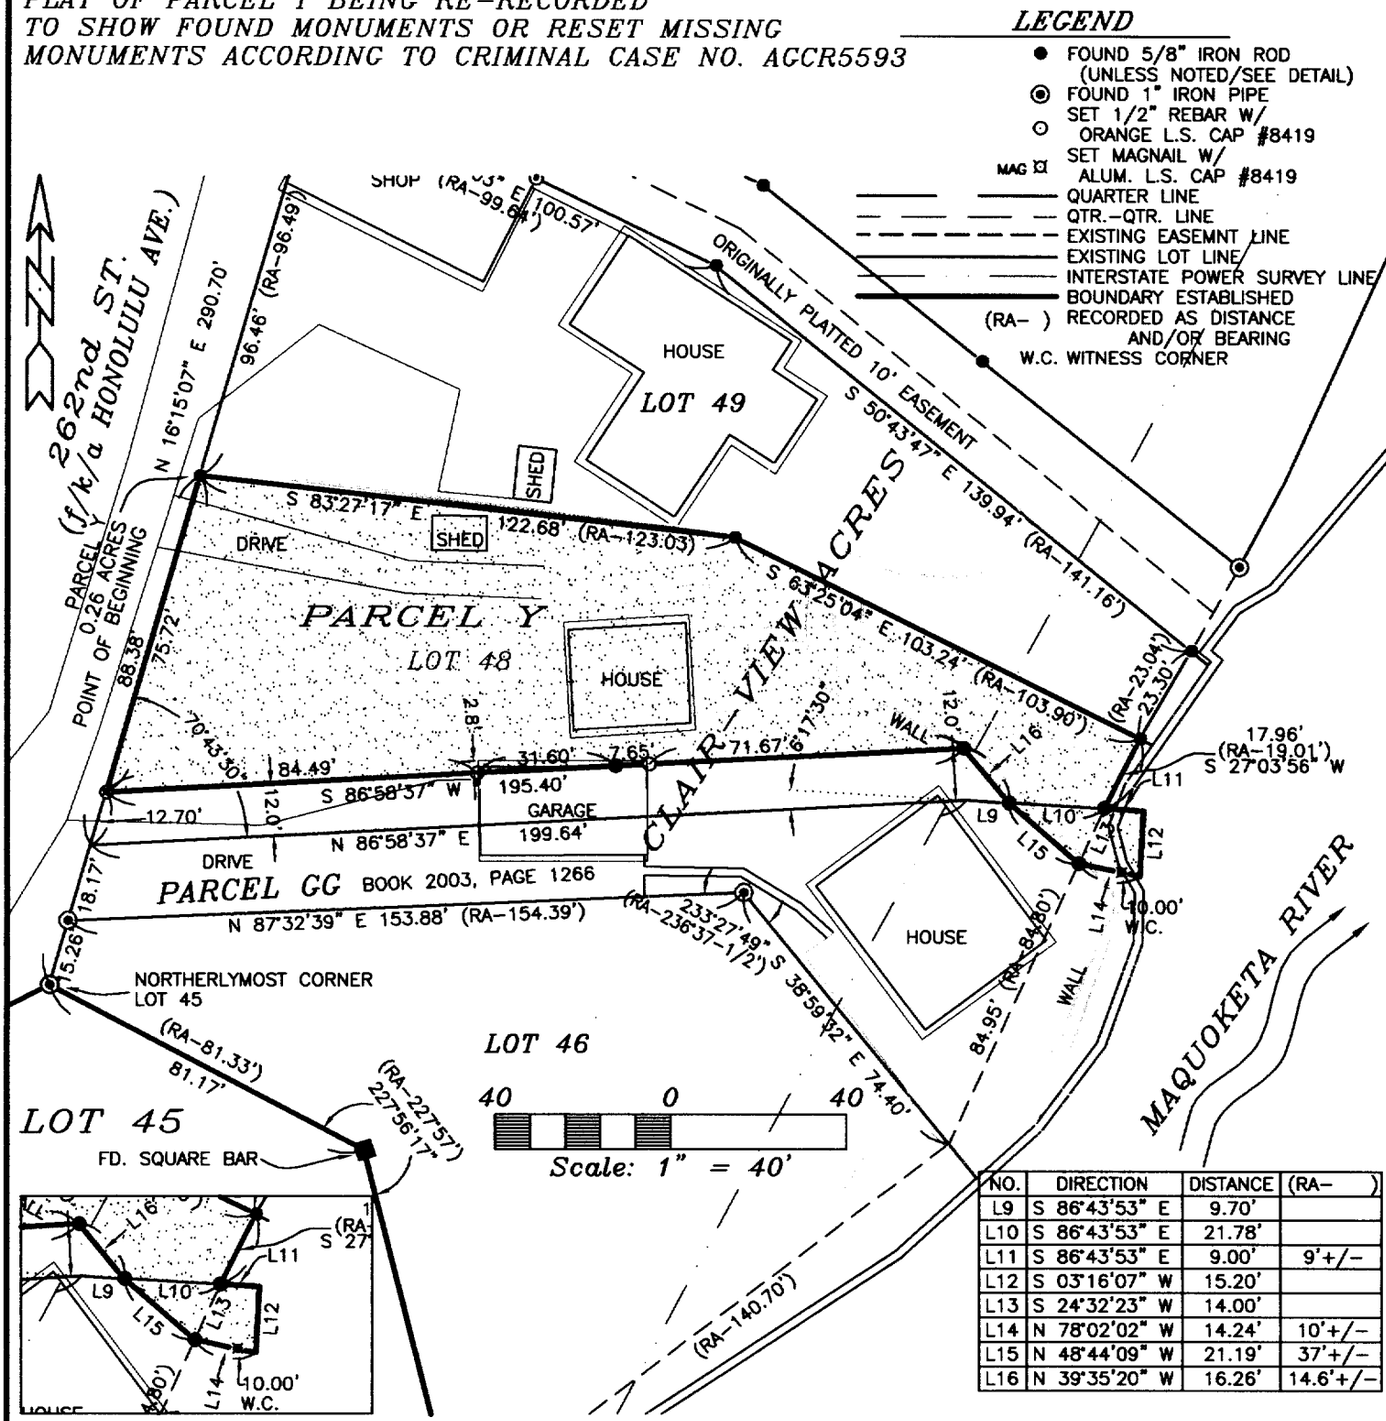

NO.	DIRECTION	DISTANCE	(RA-)
L9	S 86°43'53" E	9.70'	
L10	S 86°43'53" E	21.78'	
L11	S 86°43'53" E	9.00'	9'+/-
L12	S 03°16'07" W	15.20'	
L13	S 24°32'23" W	14.00'	
L14	N 78°02'02" W	14.24'	10'+/-
L15	N 48°44'09" W	21.19'	37'+/-
L16	N 39°35'20" W	16.26'	14.6'+/-

SURVEY REQUESTED BY: JEFFREY WALTERS, ATTORNEY FOR RICHARD STOFFEL

SURVEYED ON: 7/3/2003

LICENSED LAND SURVEYOR
J. DAVID GIBBS
8419
IOWA

PAGES OR SHEETS COVERED BY THIS SEAL: 1-3

PROPRIETORS: KYLE J. DECKER & SUSAN A. DECKER

I HEREBY CERTIFY THAT THIS LAND SURVEYING DOCUMENT WAS PREPARED AND THE RELATED SURVEY WORK WAS PERFORMED BY ME OR UNDER MY DIRECT PERSONAL SUPERVISION AND THAT I AM A DULY LICENSED LAND SURVEYOR UNDER THE LAWS OF THE STATE OF IOWA.

J. DAVID GIBBS, P.E., L.S. LIC. #8419 — DATE 8/1/03

MY LICENSE RENEWAL DATE IS DECEMBER 31, 2004

GIBBS ENGINEERING & SURVEYING
105 WEST MAIN STREET
MANCHESTER, IA 52057

PROJECT NO. 01-89
SCALE: 1"=40'
DATE: 7/9/2003
DRAWN BY: RLR
CHECKED BY: JDG
FIELD BK: D.L.
REVISED
SHEET 1 OF 3

BOOK 2003 PAGE 3709


PREPARED BY: J DAVID GIBBS; 105 W. MAIN ST., MANCHESTER, IA 52057 563-927-2434

PLAT OF SURVEY

PARCEL Y, PART OF LOT 47 & LOT 48, CLAIR-VIEW ACRES, SEC. 26, T88N, R5W OF THE FIFTH P.M., DELAWARE COUNTY, IOWA

DETAIL SHEET

DETAIL SHEET BEING RE-RECORDED TO SHOW FOUND MONUMENTS OR RESET MISSING MONUMENTS ACCORDING TO CRIMINAL CASE NO. AGCR5593

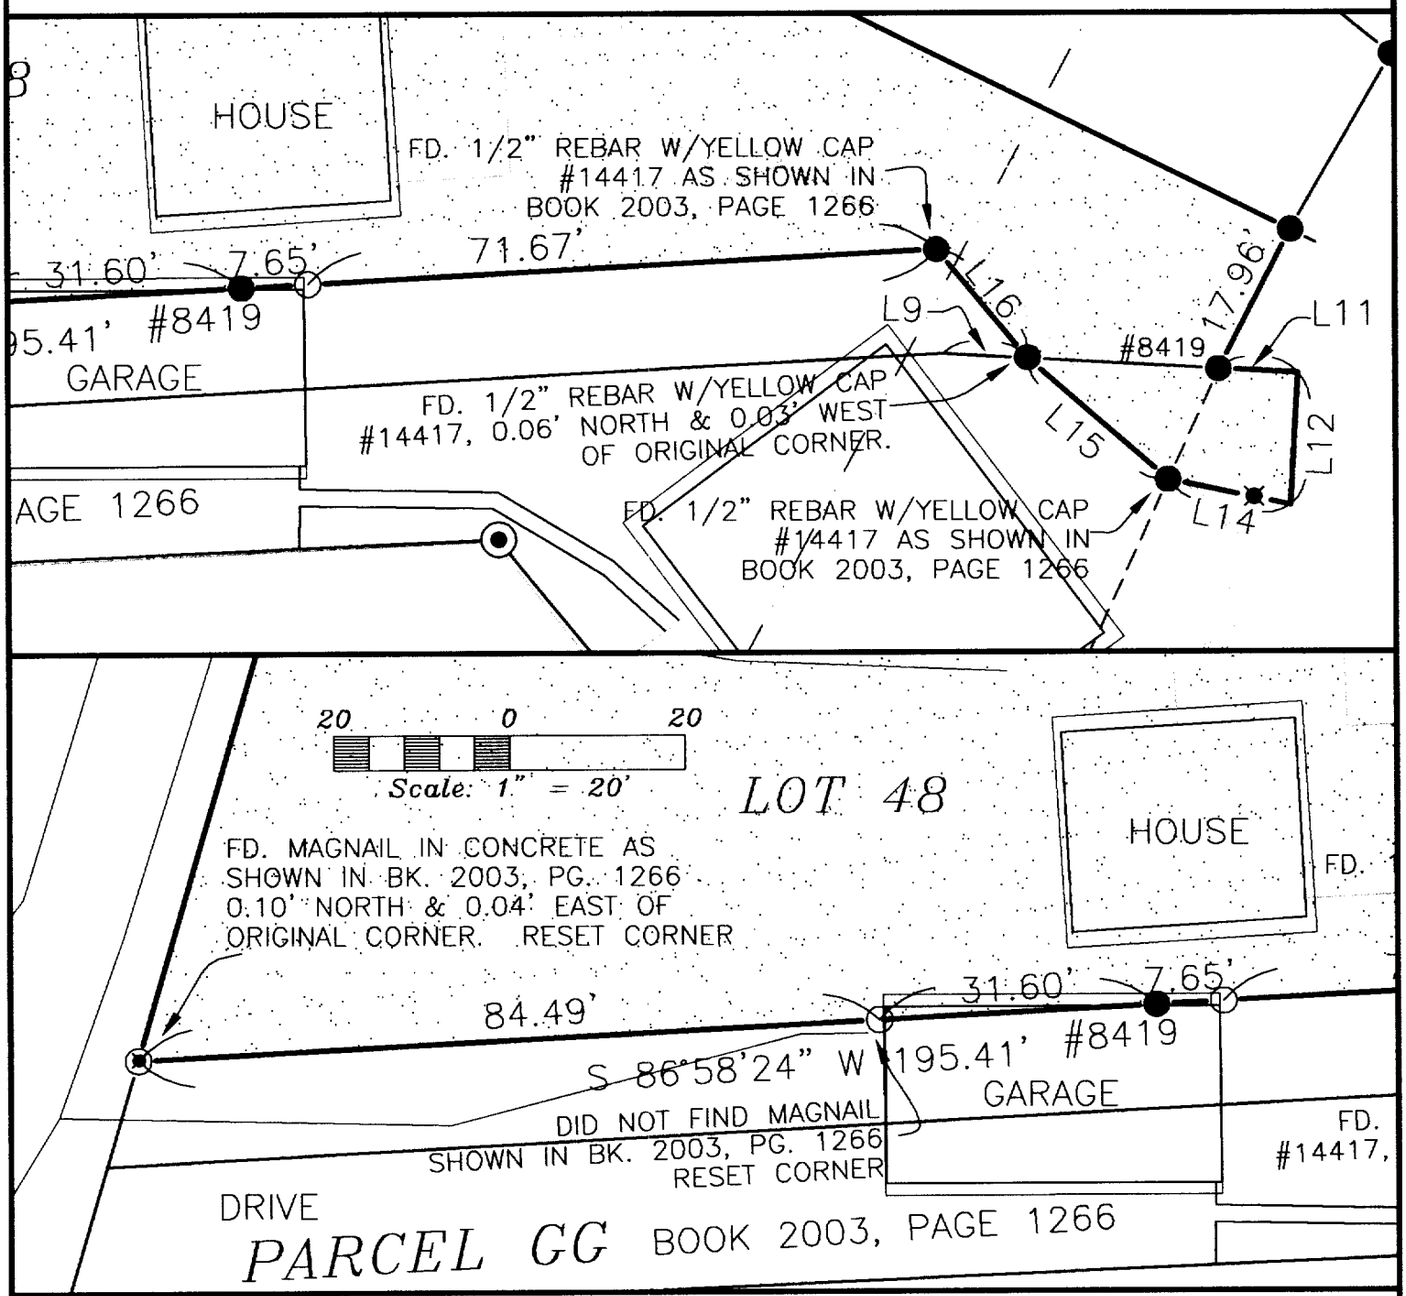

SURVEY REQUESTED BY: IOWA DISTRICT COURT FOR DELAWARE COUNTY

SURVEYED ON: 7/3/2003

PROPRIETORS: *KYLE J. DECKER & SUSAN A. DECKER*

I HEREBY CERTIFY THAT THIS LAND SURVEYING DOCUMENT WAS PREPARED AND THE RELATED SURVEY WORK WAS PERFORMED BY ME OR UNDER MY DIRECT PERSONAL SUPERVISION AND THAT I AM A DULY LICENSED LAND SURVEYOR UNDER THE LAWS OF THE STATE OF IOWA.

J. DAVID GIBBS, P.E., L.S. LIC. #8419 DATE 8/1/03

MY LICENSE RENEWAL DATE IS DECEMBER 31, 2004

LICENSED LAND SURVEYOR J. DAVID GIBBS 8419 IOWA

PAGES OR SHEETS COVERED BY THIS SEAL: 1-3

GIBBS ENGINEERING & SURVEYING
105 WEST MAIN STREET
MANCHESTER, IA 52057

PROJECT NO. 01-89
SCALE: 1"=20'
DATE: 7/9/2003
DRAWN BY: RLR
CHECKED BY: JDG
FIELD BK: D.L.
REVISED
SHEET 2 OF 3

LEGAL DESCRIPTION:

***PARCEL Y**, PART OF LOT 47 AND LOT 48, CLAIR-VIEW ACRES, IN SECTION TWENTY-SIX (26), TOWNSHIP EIGHTY-EIGHT NORTH (T88N), RANGE FIVE WEST (R5W) OF THE FIFTH PRINCIPAL MERIDIAN, DELAWARE COUNTY, IOWA,* containing 0.26 acres, subject to easements of record, and more particularly described by metes and bounds as follows;

BEGINNING at the Southwest Corner of Lot 49 of Clair-View Acres as recorded in Book 2, Page 200 in the Office of the Delaware County Recorder;

THENCE along the Southerly Line of said Lot 49, South 83° 27' 17" East, 122.68 feet;

THENCE continuing along the Southerly Line of said Lot 49, South 63° 25' 04" East, 103.24 feet;

THENCE South 27° 03' 56" West, 17.96 feet;

THENCE South 86° 43' 53" East, 9.00 feet;

THENCE South 03° 16' 07" West, 15.20 feet;

THENCE North 78° 02' 02" West, 14.24 feet;

THENCE North 48° 44' 09" West, to the North Line of Lot 47 of said Clair–View Acres, 21.19 feet;

THENCE North 39° 35' 20" West, 16.26 feet

THENCE South 86° 58' 37" West, to the Westerly Line of Lot 48 of said Clair–View Acres, 195.40 feet;

THENCE along the Westerly Line of said Lot 48, North 16° 15' 07" East, 75.72 feet to the **POINT OF BEGINNING**;

Containing 0.26 acres and subject to easements of record.

The attached Plat and above Legal Description is a retracement of Lot 48 and a deed recorded in L.D. Book 107, Page 148, except that part recorded in L.D. Book 107, Page 149, all recorded in the Office of the Delaware County Recorder.

Q:\Surveys\decker01-89\LEGAL01-89.doc