DELAWARE COUNTY IOWA
FILED
2003 SEP 18 AM 9:15

BOOK 2003 PAGE 4529
DEBORAH L. BEYER
DELAWARE CO. RECORDER
11.00

FILED
JOHN R. KLAUS
DELAWARE COUNTY ASSESSOR

SEP 18 2003


FILED
DELAWARE COUNTY IOWA

SEP 18 2003

PREPARED BY: J. DAVID GIBBS; 105 W. MAIN ST., MANCHESTER, IA 52057 563-927-2434

PLAT OF SURVEY

LOT 60, WILLIE'S SECOND SUBDIVISION, PART OF SEC. 14 & SEC. 15, T88N, R5W OF THE FIFTH P.M., DELAWARE COUNTY, IOWA

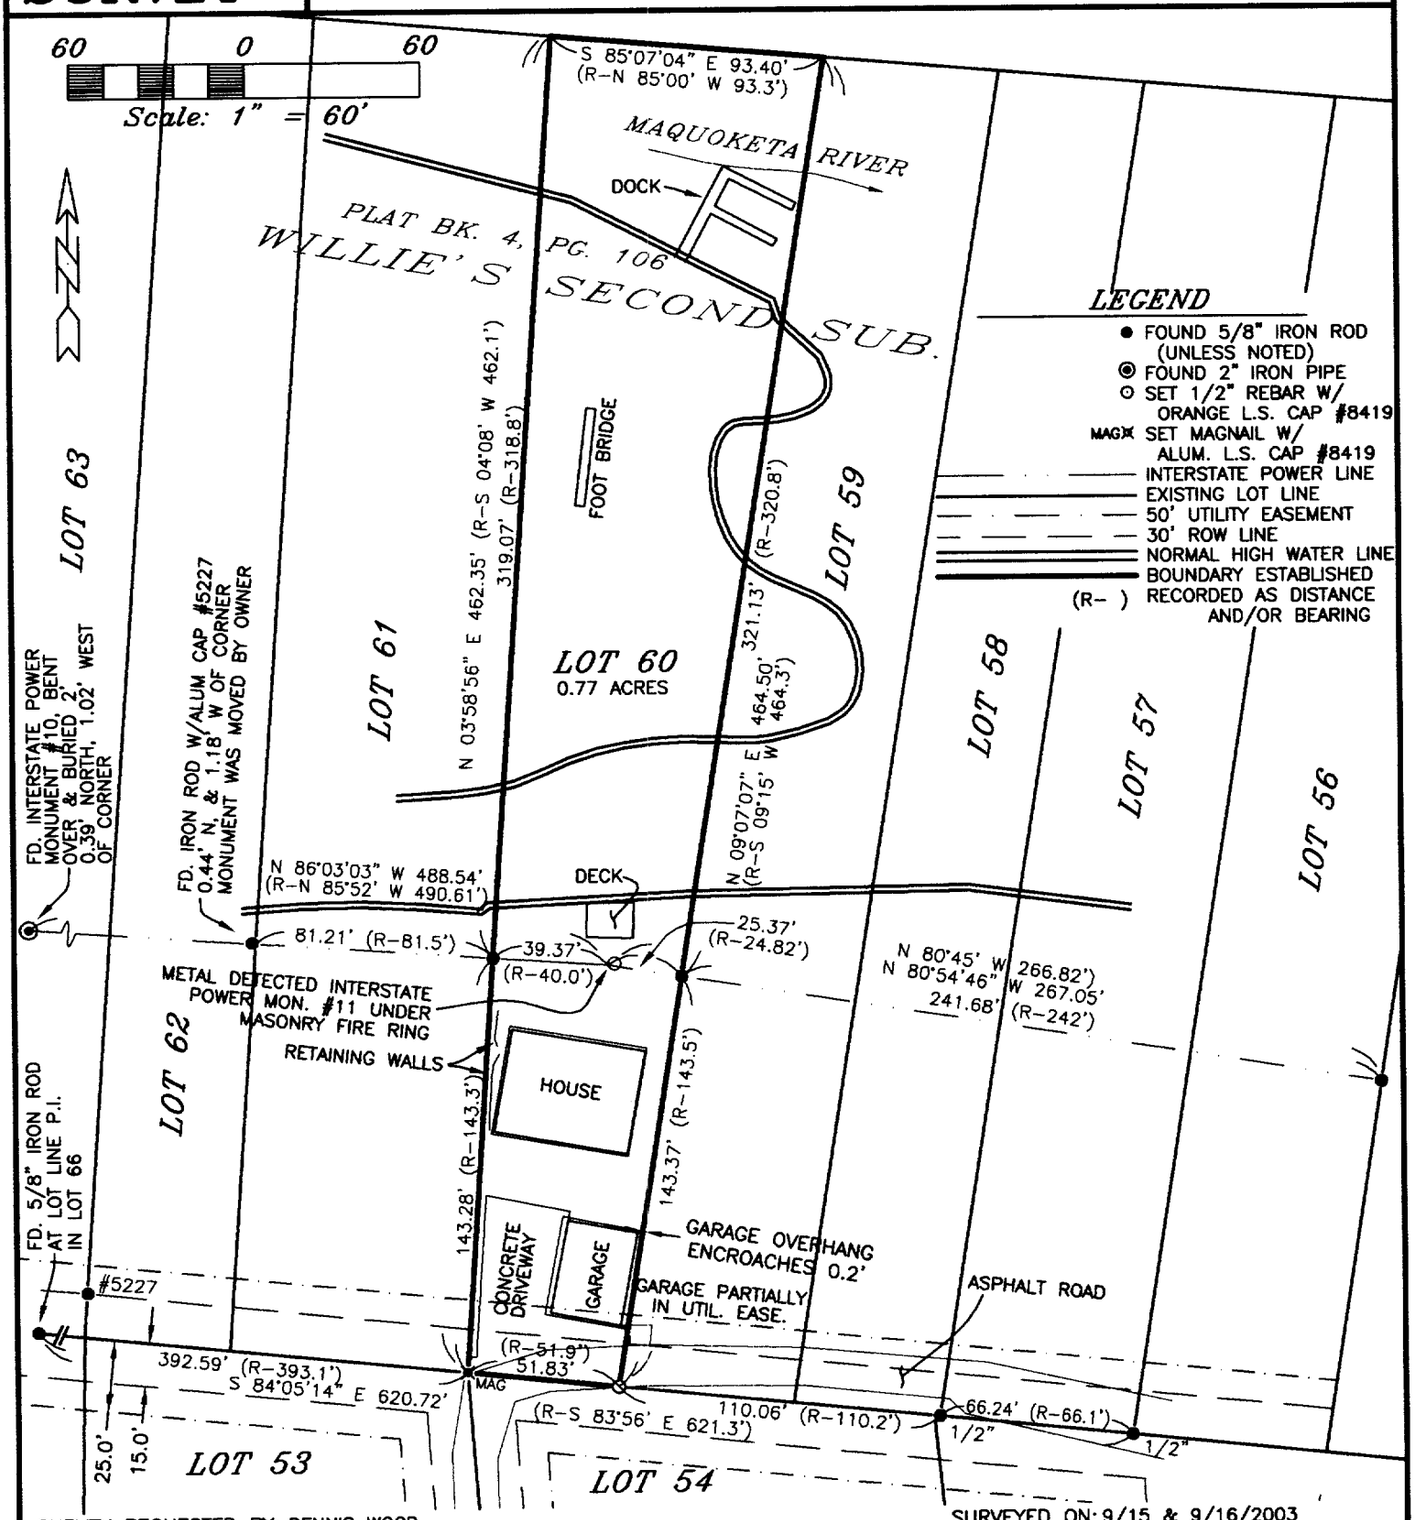

SURVEY REQUESTED BY: DENNIS WOOD

SURVEYED ON: 9/15 & 9/16/2003

PROPRIETORS:
VANCE A. WICKHAM & DEBRA A. WICKHAM

I HEREBY CERTIFY THAT THIS LAND SURVEYING DOCUMENT WAS PREPARED AND THE RELATED SURVEY WORK WAS PERFORMED BY ME OR UNDER MY DIRECT PERSONAL SUPERVISION AND THAT I AM A DULY LICENSED LAND SURVEYOR UNDER THE LAWS OF THE STATE OF IOWA.

J. DAVID GIBBS, P.E., L.S. LIC. #8419 DATE 9/16/03

MY LICENSE RENEWAL DATE IS DECEMBER 31, 2004

LICENSED LAND SURVEYOR
J. DAVID GIBBS
8419
IOWA

PAGES OR SHEETS COVERED BY THIS SEAL: 1

GIBBS ENGINEERING & SURVEYING
105 WEST MAIN STREET
MANCHESTER, IA 52057

PROJECT NO. 03-78
SCALE: 1"=60'
DATE: 9/16/2003
DRAWN BY: RLR
CHECKED BY: JDG
FIELD BK: D.L.
REVISED
SHEET 1 OF 1

BOOK 2003 PAGE 4529