DELAWARE COUNTY IOWA
FILED
2003 SP 19 PM 3:40
BOOK 2003 PAGE 4562
DEBORAH L. BYRON
DELAWARE CO RECORDER
11.00

FILED
JON R. KLAUS
DELAWARE COUNTY ASSESSOR

SEP 19 2003


FILED
SHARON
DELAWARE COUNTY AUDITOR

SEP 19 2003

PREPARED BY: J DAVID GIBBS; 105 W. MAIN ST., MANCHESTER, IA 52057 563-927-2434

PLAT OF SURVEY

RETRACEMENT OF LOT 6 OF THE REPLAT OF LOTS 5, 6, & 7
H.L.C. SOUTH ADDITION, DELAWARE COUNTY, IOWA
SEC. 30, T88N, R4W OF THE FIFTH P.M., DELAWARE COUNTY, IOWA

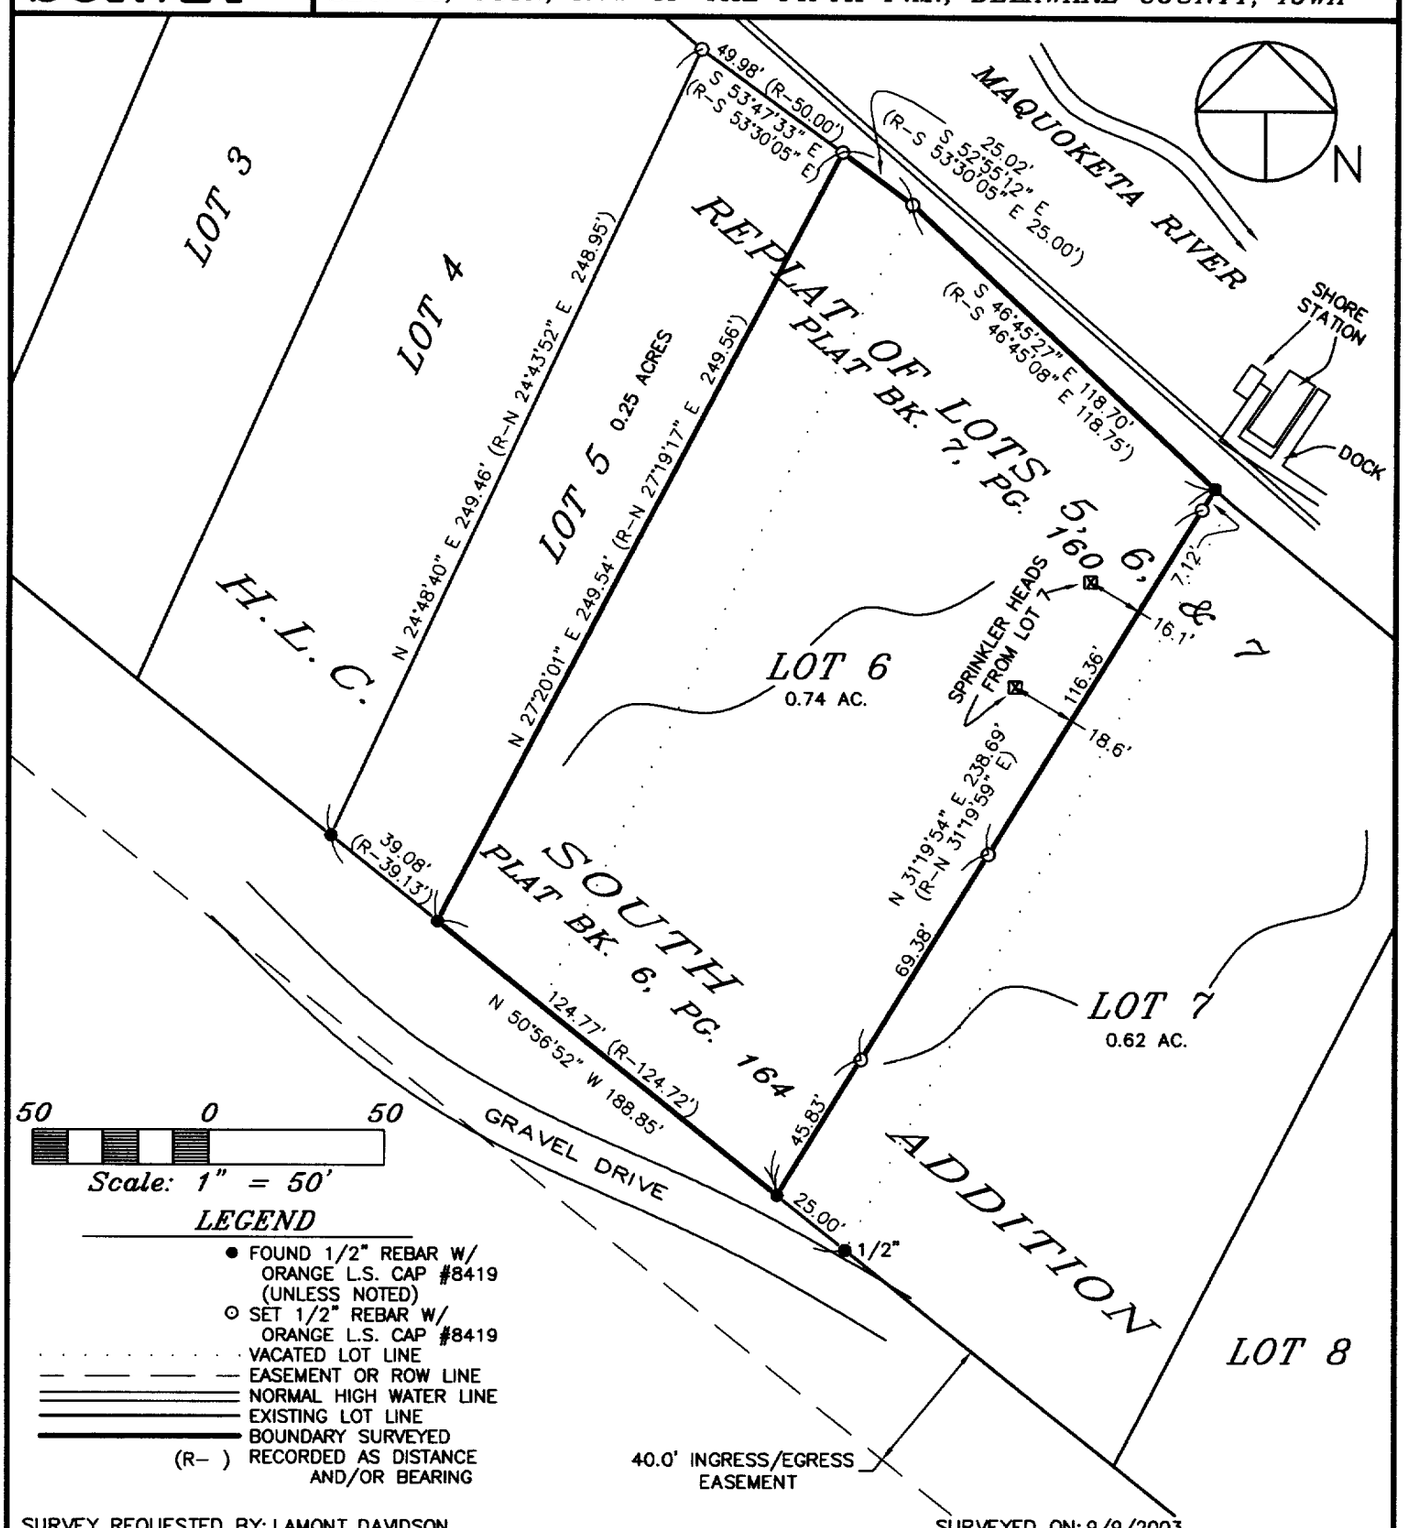

LEGEND

- ● FOUND 1/2" REBAR W/ ORANGE L.S. CAP #8419 (UNLESS NOTED)
- ⊙ SET 1/2" REBAR W/ ORANGE L.S. CAP #8419
- VACATED LOT LINE
- EASEMENT OR ROW LINE
- NORMAL HIGH WATER LINE
- EXISTING LOT LINE
- BOUNDARY SURVEYED
- (R–) RECORDED AS DISTANCE AND/OR BEARING

SURVEY REQUESTED BY: LAMONT DAVIDSON

SURVEYED ON: 9/9/2003

PROPRIETORS:
WILLIAM & DEBRA HUMPHREYS TRUST

I HEREBY CERTIFY THAT THIS LAND SURVEYING DOCUMENT WAS PREPARED AND THE RELATED SURVEY WORK WAS PERFORMED BY ME OR UNDER MY DIRECT PERSONAL SUPERVISION AND THAT I AM A DULY LICENSED LAND SURVEYOR UNDER THE LAWS OF THE STATE OF IOWA.

J. DAVID GIBBS, P.E., L.S. LIC. #8419 DATE 9/19/03

MY LICENSE RENEWAL DATE IS DECEMBER 31, 2004

LICENSED LAND SURVEYOR
J. DAVID GIBBS
8419
IOWA

PAGES OR SHEETS COVERED BY THIS SEAL:1

GIBBS ENGINEERING & SURVEYING
105 WEST MAIN STREET
MANCHESTER, IA 52057

PROJECT NO. 03-77
SCALE: 1"=50'
DATE: 9/9/2003
DRAWN BY: RLR
CHECKED BY: JDG
FIELD BK: D.L.
REVISED
SHEET 1 OF 1

BOOK 2003 PAGE 4562