
FILED
JOHN R. KLAUS
DELAWARE COUNTY ASSESSOR
SEP 25 2003
DELAWARE COUNTY IOWA
FILED
2003 SEP 25 AM 10: 33
BOOK 2003 PAGE 4631
RECORDER'S CERTIFICATE
DELAWARE CO. IOWA
SEP 25 2003

DANIEL T. CRAWFORD P.E. & L.S.
CRAWFORD ENGINEERING & SURVEYING, INC., P.O. Box 793 INDEPENDENCE, IOWA (319)334-7077

PLAT OF SURVEY of Parcel A in the Southwest 1/4 of Section 32, Township 90 North, Range 6 West of the 5th Principal Meridian, Delaware County, Iowa, described as: Beginning at the Southwest 1/4 of Section 32; thence N01°07'19"E, 363.96 feet along the west line of the Southwest 1/4 of Section 32; thence S89°46'08"E, 644.35 feet; thence S01°07'19"W, 363.96 feet to the south line of the Southwest 1/4 of Section 32; thence N89°46'08"W, 644.35 feet along said south line to the Point of Beginning.

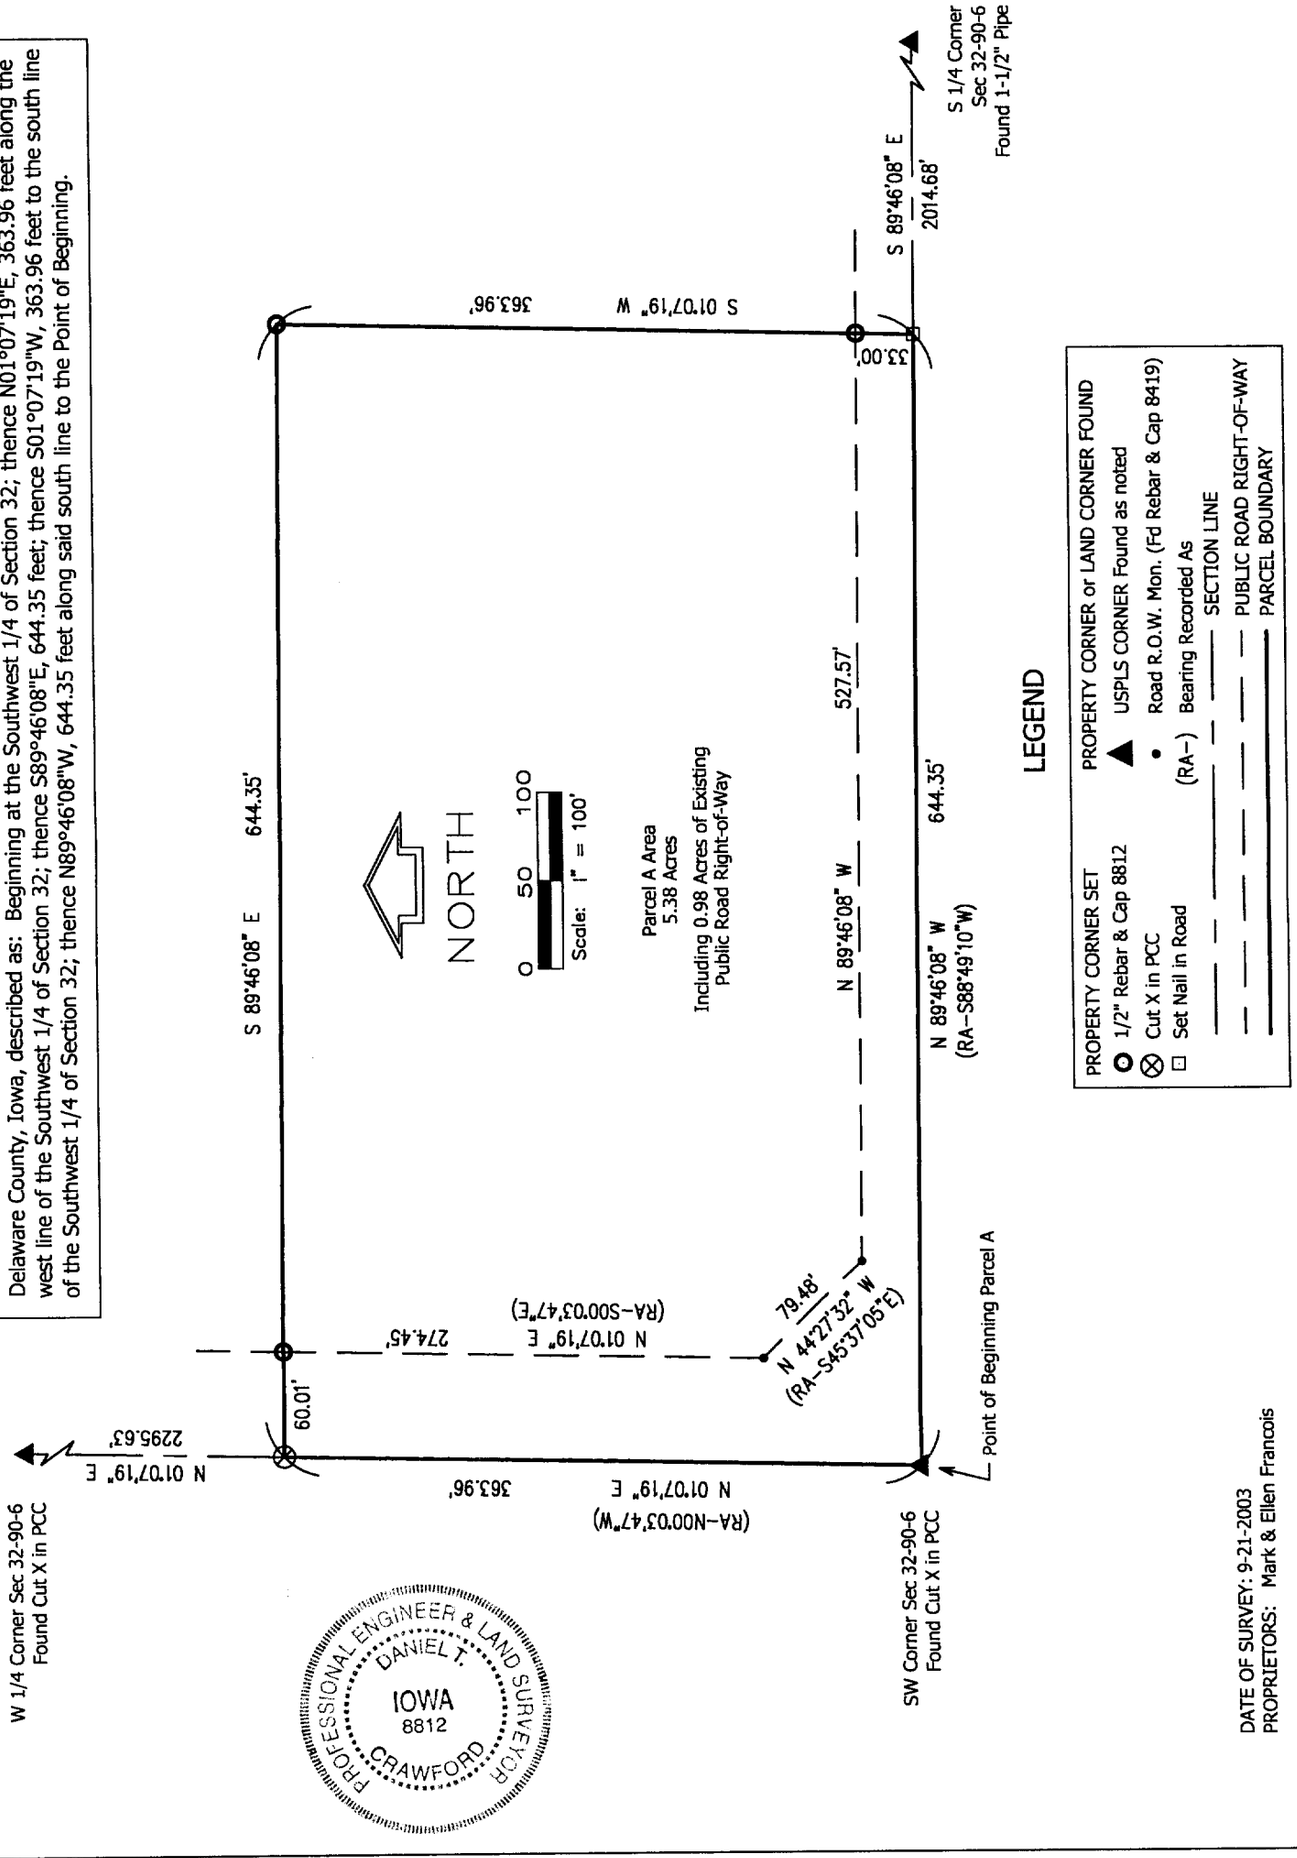

PROFESSIONAL ENGINEER & LAND SURVEYOR
DANIEL T. CRAWFORD
IOWA
8812

DATE OF SURVEY: 9-21-2003
PROPRIETORS: Mark & Ellen Francois

I HEREBY CERTIFY THAT THIS LAND SURVEYING DOCUMENT WAS PREPARED AND RELATED SURVEY WORK WAS PERFORMED BY ME OR UNDER MY DIRECT PERSONAL SUPERVISION AND THAT I AM A DULY LICENSED LAND SURVEYOR UNDER THE LAWS OF THE STATE OF IOWA.

LICENSE RENEWAL DATE: 12-31-2003 LICENSE NO. 8812

Daniel T. Crawford 9-23-05

DANIEL T. CRAWFORD P.E. & L.S. DATE

CRAWFORD ENGINEERING & SURVEYING, INC.
205 2nd Ave NE Independence, Iowa 50644
(319) 334-7077

PROJECT No. 03258 FLD.BK.No. PAGE

BOOK 2003 PAGE 4631