DELAWARE COUNTY IOWA
FILED

2003 DEC 10 PM 4:00

2003 PAGE 5700
BOOK
DEBORAH L. PEYTON
DELAWARE CO RECORDER
$ 26.00


FILED
JERRY R. KLAUS
DELAWARE COUNTY ASSESSOR

DEC 10 2003

DEC 10 2003

PLAT OF SURVEY

CORNERSTONE SURVEY; SECTIONS 2, 3, 10, 11, 14, 15, 22, & 23, ALL IN T88N, R4W OF THE FIFTH P.M., DELAWARE COUNTY, IOWA

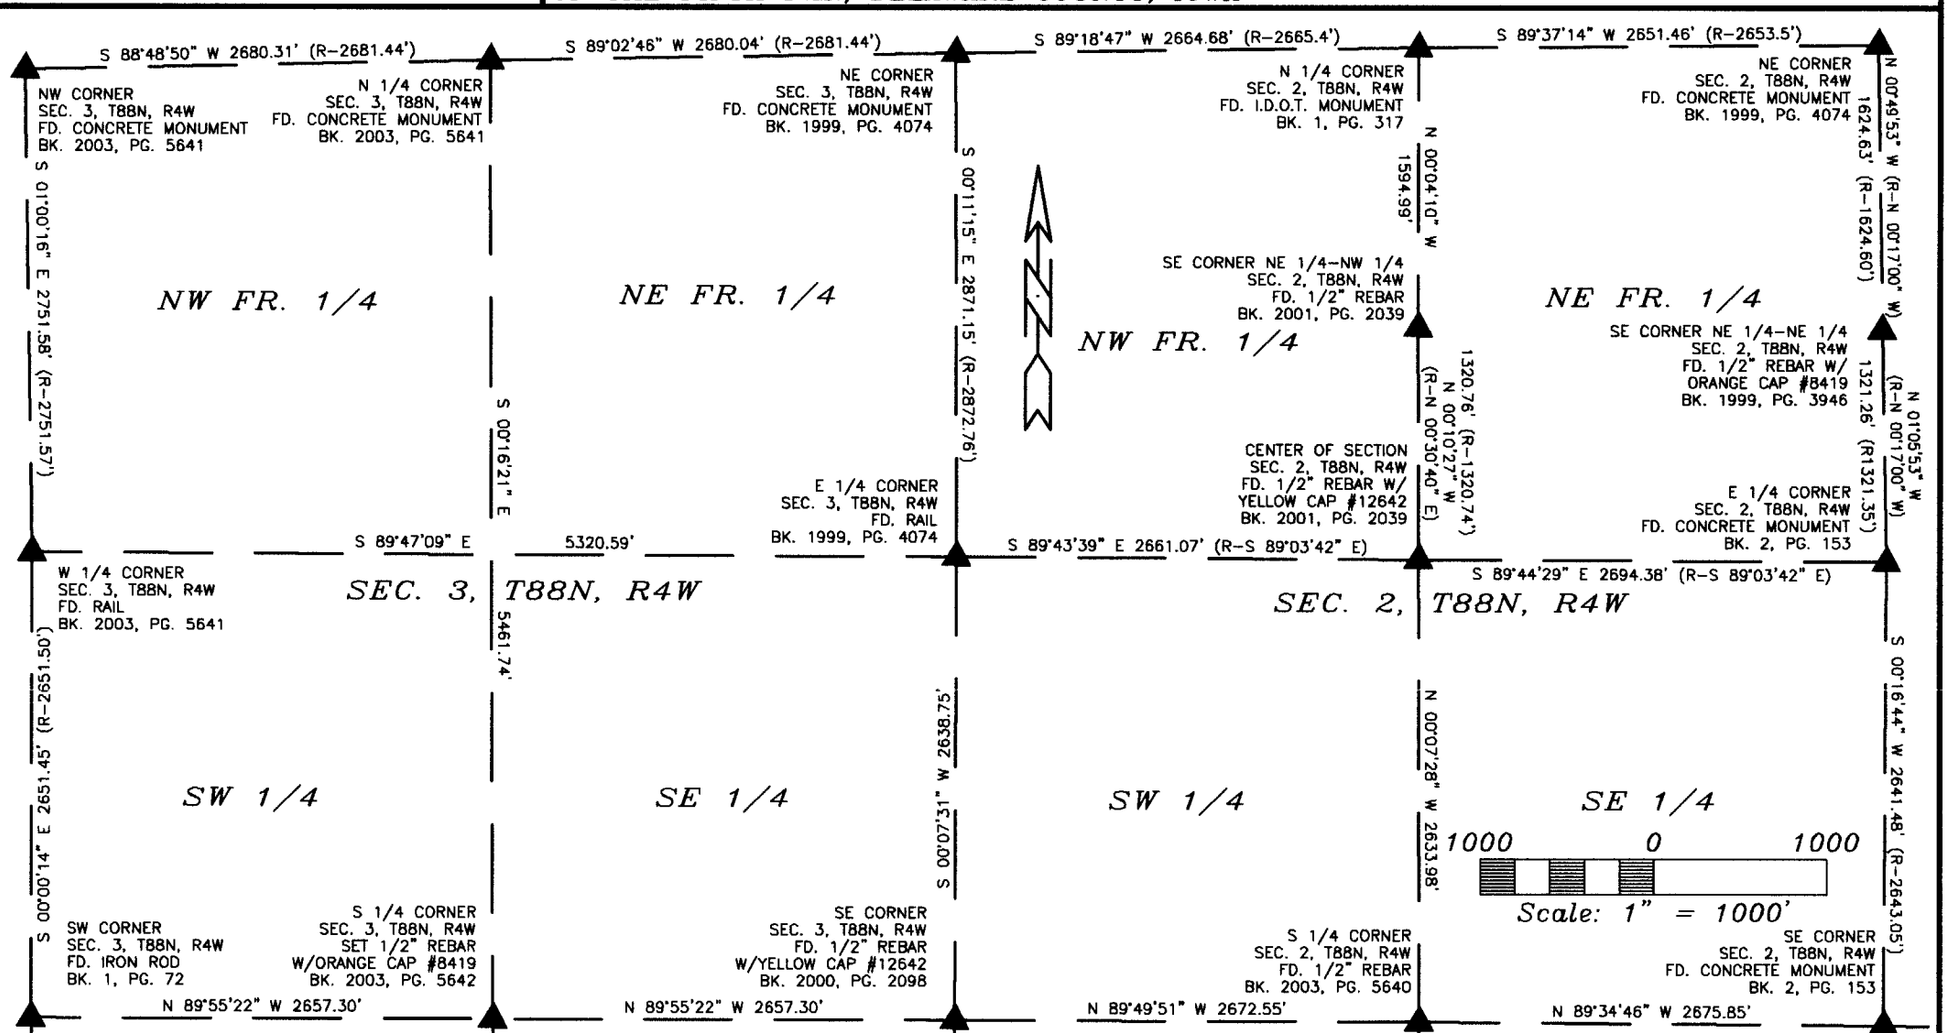

SURVEY REQUESTED BY: DELAWARE COUNTY SECONDARY ROADS

SURVEYED ON: OCTOBER-DECEMBER 2003

PREPARED BY: J. DAVID GIBBS; 105 W. MAIN ST., MANCHESTER, IA 52057 563-927-2434

SCALE: 1"=1000'	PROPRIETORS: TO WHOM IT MAY CONCERN
DATE: 12/10/2003	PROJECT NO. 03-42
DRAWN BY: RLR	
CHECKED BY: JDG	
REVISED	
SHEET 1 OF 4	

I HEREBY CERTIFY THAT THIS LAND SURVEYING DOCUMENT WAS PREPARED AND THE RELATED SURVEY WORK WAS PERFORMED BY ME OR UNDER MY DIRECT PERSONAL SUPERVISION AND THAT I AM A DULY LICENSED LAND SURVEYOR UNDER THE LAWS OF THE STATE OF IOWA.

J. DAVID GIBBS, P.E., L.S. LICENSE #8419 DATE 12/10/03

MY LICENSE RENEWAL DATE IS DECEMBER 31, 2004

LICENSED LAND SURVEYOR J. DAVID GIBBS 8419 IOWA

PAGES OR SHEETS COVERED BY THIS SEAL: 1-4


GIBBS ENGINEERING & SURVEYING 105 WEST MAIN STREET, MANCHESTER, IA 52057

2003-5700 & 2003-5655

BOOK 2003 PAGE 5700

PLAT OF SURVEY

CORNERSTONE SURVEY; SECTIONS 2, 3, 10, 11, 14, 15, 22, & 23, ALL IN T88N, R4W OF THE FIFTH P.M., DELAWARE COUNTY, IOWA

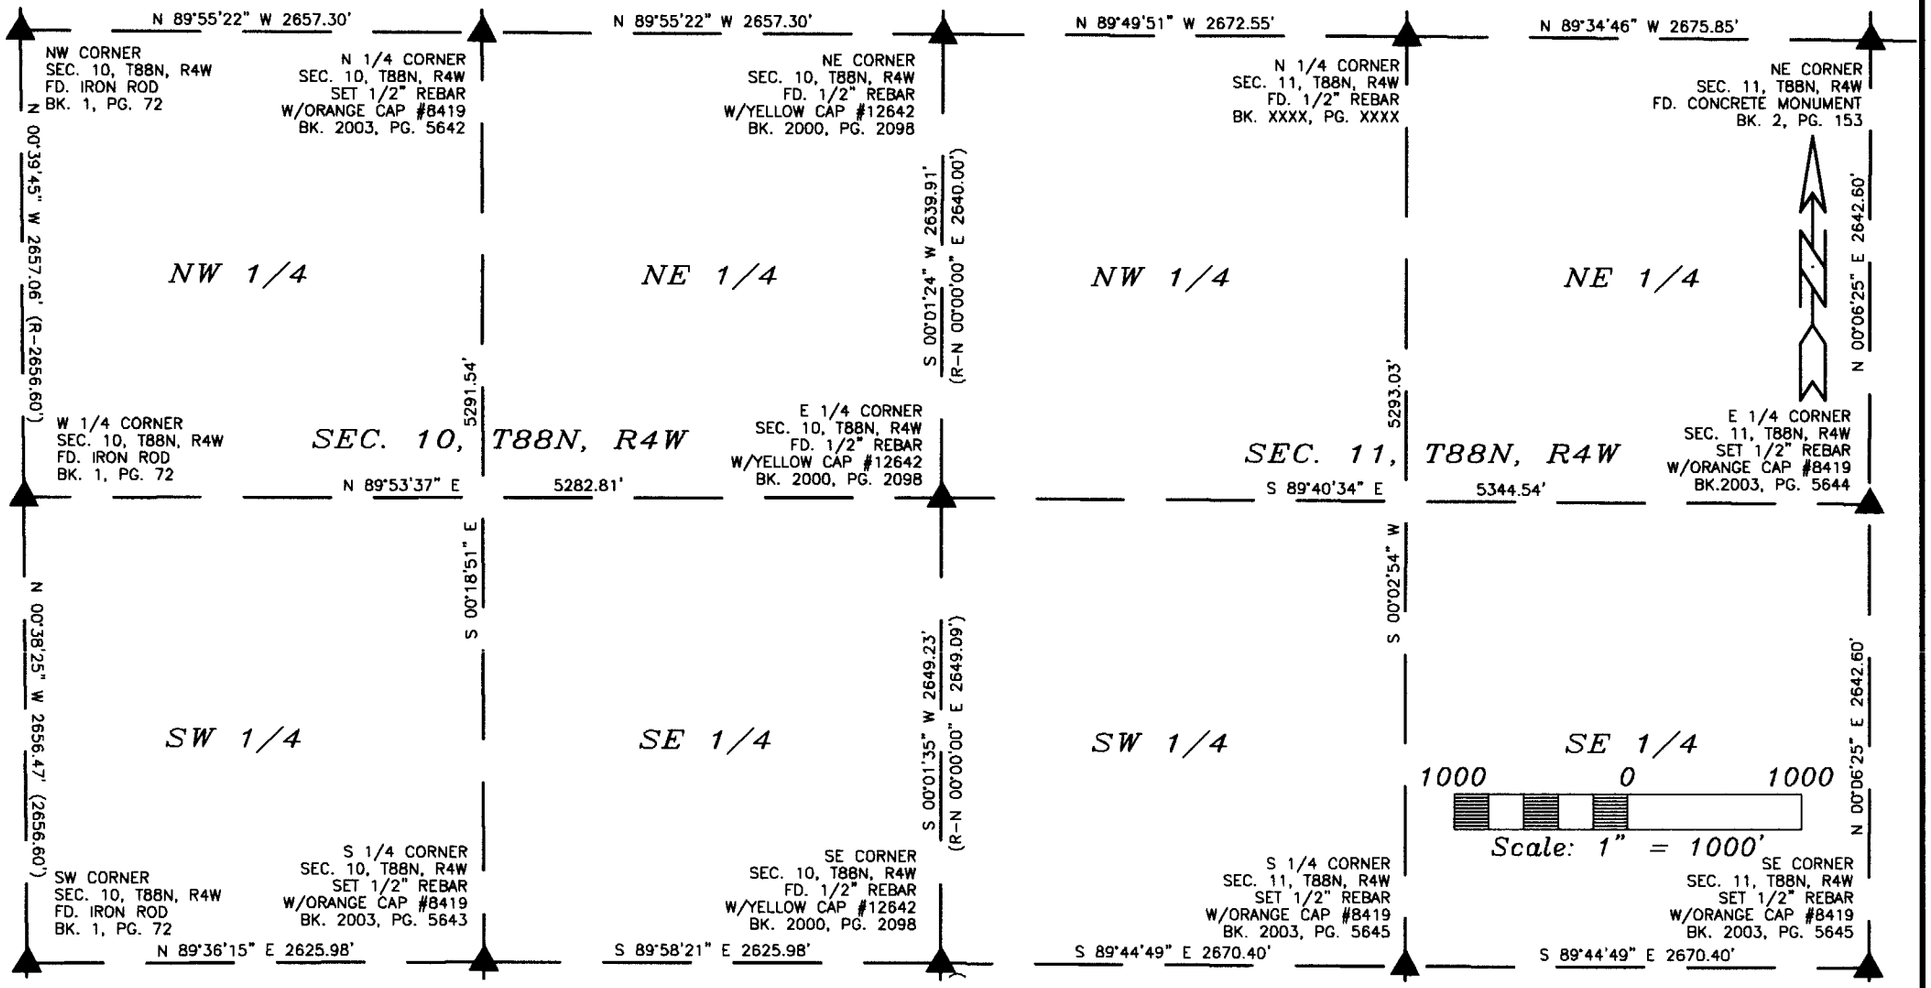

SURVEY REQUESTED BY: DELAWARE COUNTY SECONDARY ROADS

SURVEYED ON: OCTOBER–DECEMBER 2003


PREPARED BY: J DAVID GIBBS; 105 W. MAIN ST., MANCHESTER, IA 52057 563-927-2434

SCALE: 1"=1000'	PROPRIETORS: TO WHOM IT MAY CONCERN
DATE: 12/10/2003	PROJECT NO. 03-42
DRAWN BY: RLR	I HEREBY CERTIFY THAT THIS LAND SURVEYING DOCUMENT WAS PREPARED AND THE RELATED SURVEY WORK WAS PERFORMED BY ME OR UNDER MY DIRECT PERSONAL SUPERVISION AND THAT I AM A DULY LICENSED LAND SURVEYOR UNDER THE LAWS OF THE STATE OF IOWA.
CHECKED BY: JDG	
REVISED	J. DAVID GIBBS, P.E., L.S. LICENSE #8419 DATE MY LICENSE RENEWAL DATE IS DECEMBER 31, 2004
SHEET 2 OF 4	GIBBS ENGINEERING & SURVEYING 105 WEST MAIN STREET, MANCHESTER, IA 52057

PAGES OR SHEETS COVERED BY THIS SEAL: 1–4

PLAT OF SURVEY

CORNERSTONE SURVEY; SECTIONS 2, 3, 10, 11, 14, 15, 22, & 23, ALL IN T88N, R4W OF THE FIFTH P.M., DELAWARE COUNTY, IOWA

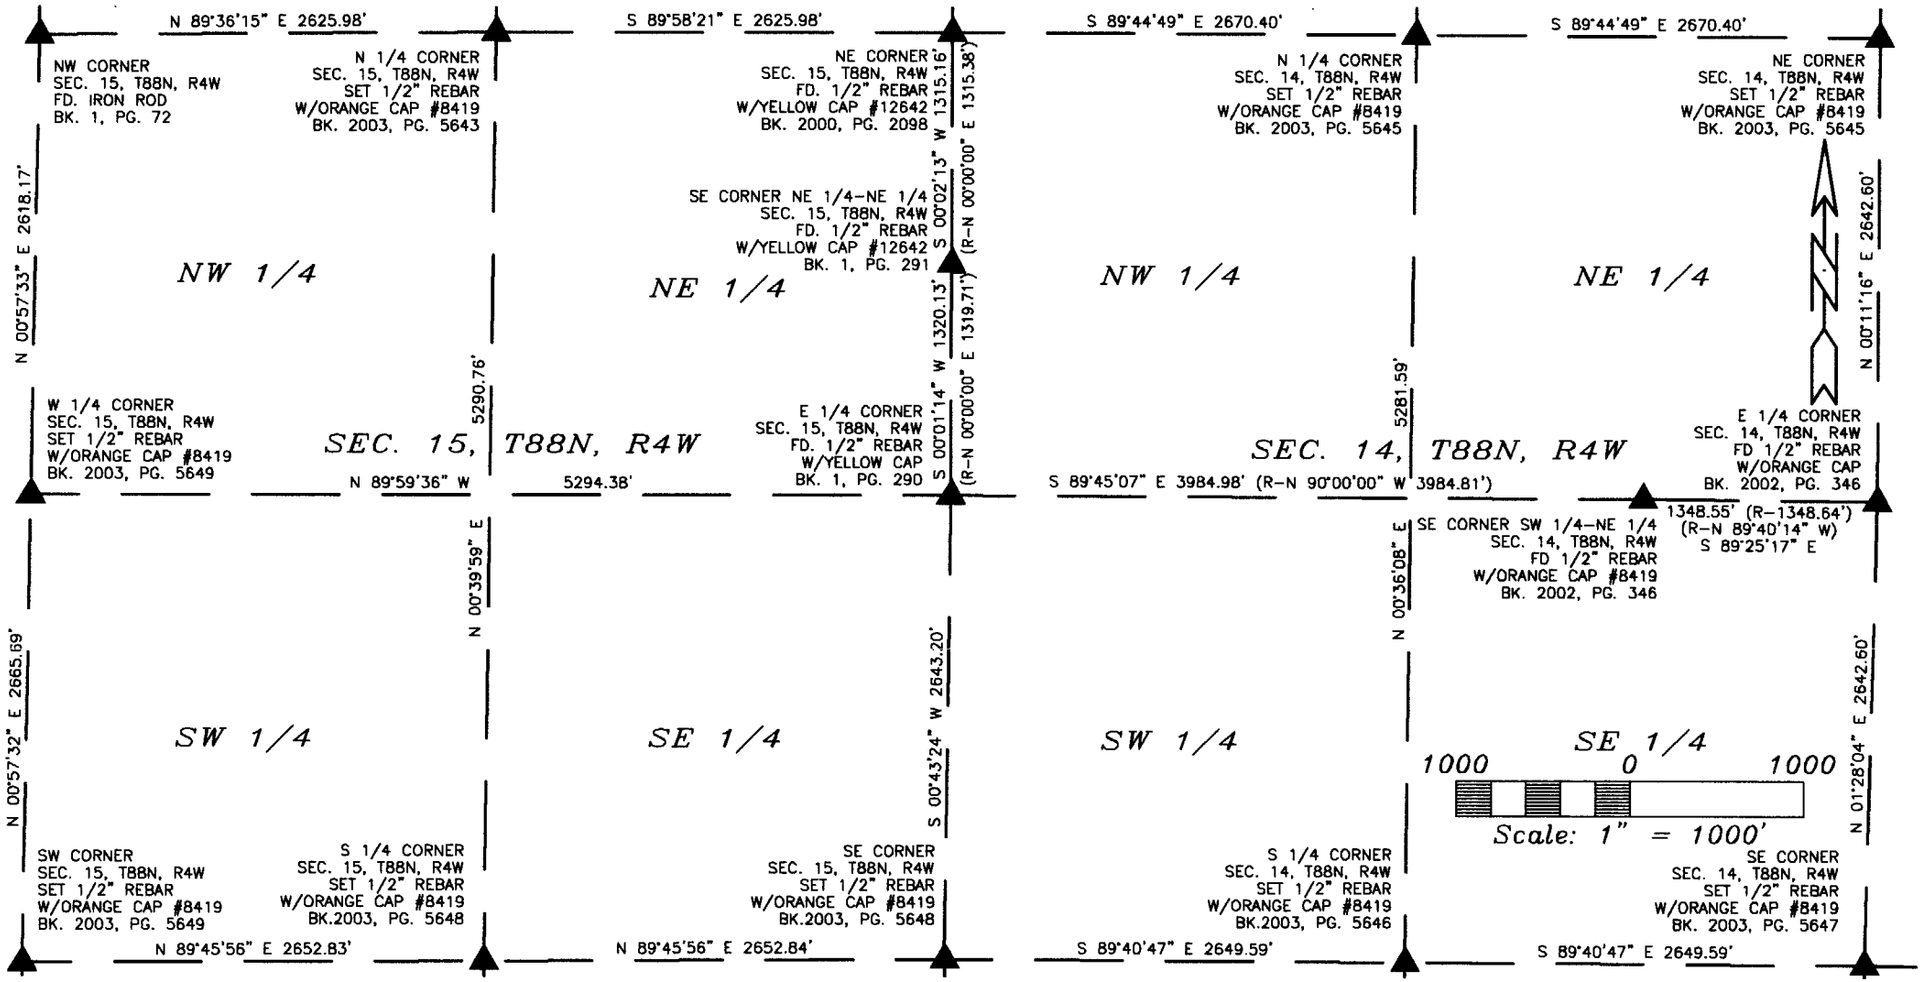

SURVEY REQUESTED BY: DELAWARE COUNTY SECONDARY ROADS

SURVEYED ON: OCTOBER–DECEMBER 2003

SCALE: 1"=1000'	PROPRIETORS: TO WHOM IT MAY CONCERN
DATE: 12/10/2003	PROJECT NO. 03-42
DRAWN BY: RLR	
CHECKED BY: JDG	
REVISED	
SHEET 3 OF 4	

I HEREBY CERTIFY THAT THIS LAND SURVEYING DOCUMENT WAS PREPARED AND THE RELATED SURVEY WORK WAS PERFORMED BY ME OR UNDER MY DIRECT PERSONAL SUPERVISION AND THAT I AM A DULY LICENSED LAND SURVEYOR UNDER THE LAWS OF THE STATE OF IOWA.

J. DAVID GIBBS, P.E., L.S. LICENSE #8419 DATE MY LICENSE RENEWAL DATE IS DECEMBER 31, 2004

GIBBS ENGINEERING & SURVEYING 105 WEST MAIN STREET, MANCHESTER, IA 52057


PAGES OR SHEETS COVERED BY THIS SEAL: 1–4

PREPARED BY: J. DAVID GIBBS; 105 W. MAIN ST., MANCHESTER, IA 52057 563-927-2434

BOOK 2003 PAGE 5720

PLAT OF SURVEY

CORNERSTONE SURVEY; SECTIONS 2, 3, 10, 11, 14, 15, 22, & 23, ALL IN T88N, R4W OF THE FIFTH P.M., DELAWARE COUNTY, IOWA

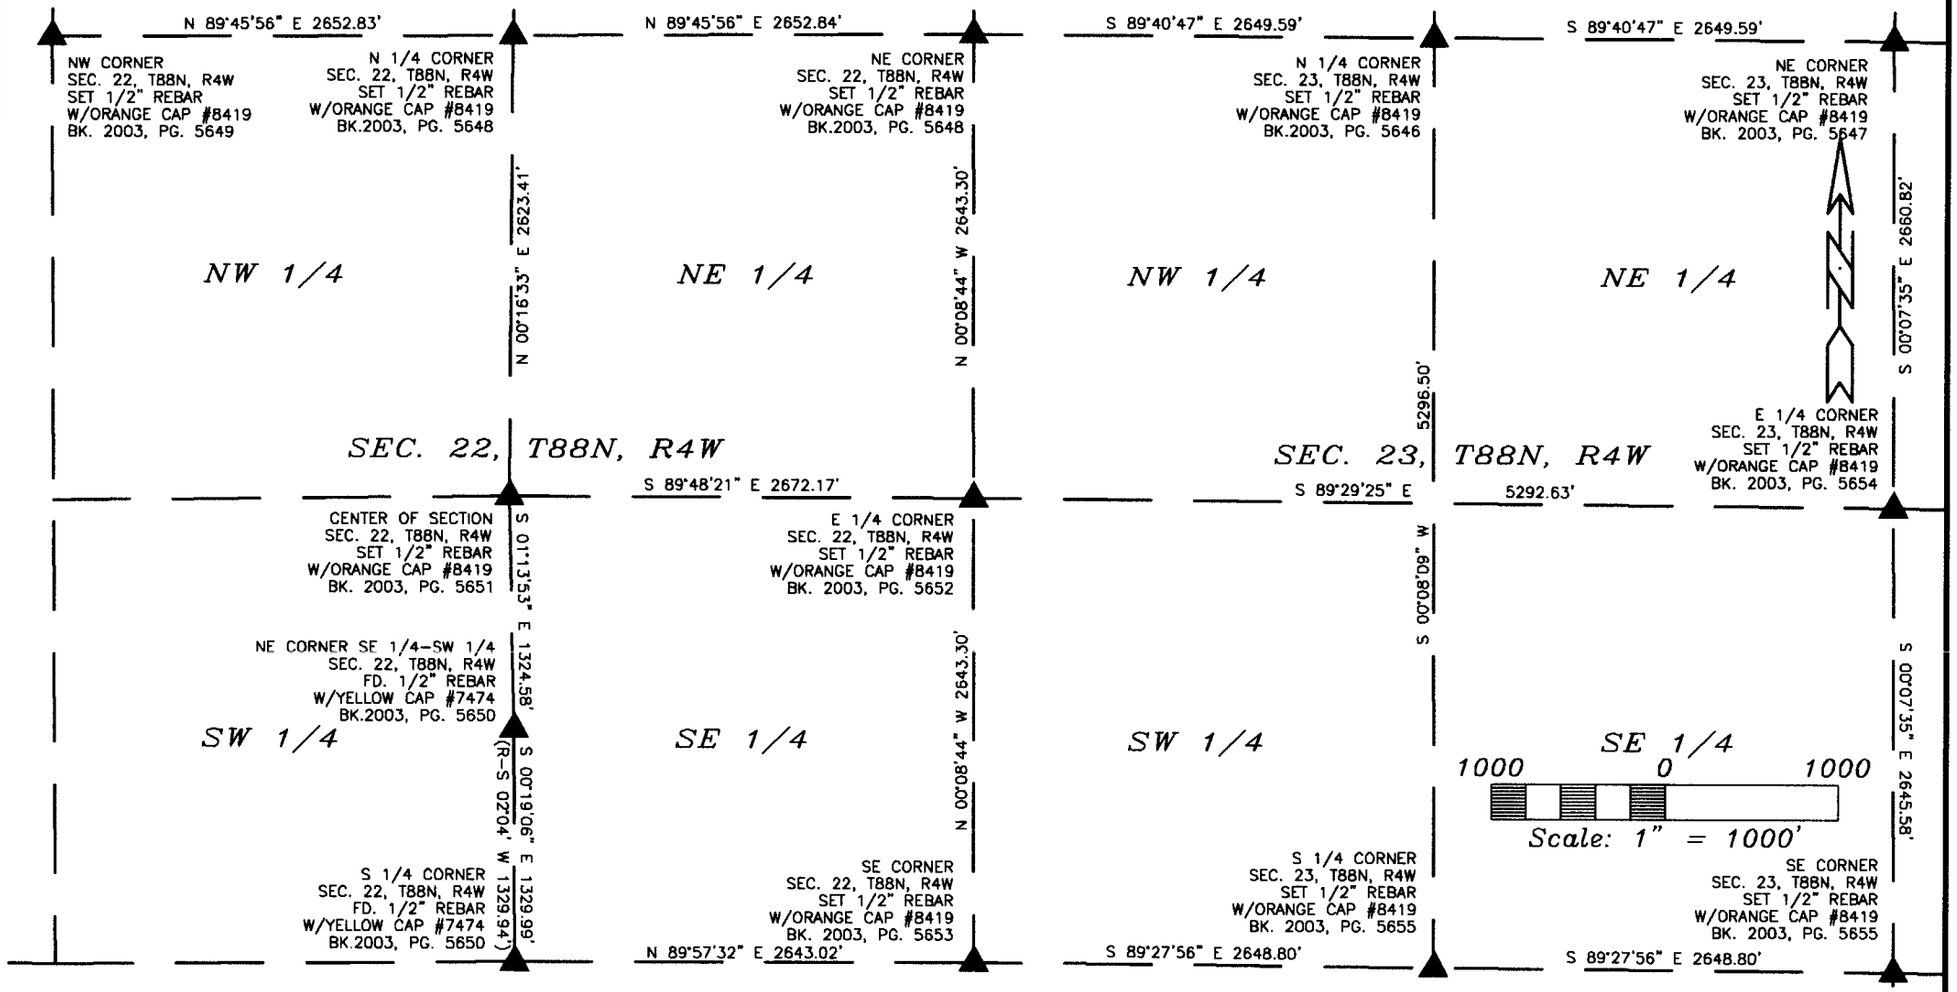

SURVEY REQUESTED BY: DELAWARE COUNTY SECONDARY ROADS

SURVEYED ON: OCTOBER–DECEMBER 2003

SCALE: 1"=1000'	PROPRIETORS: TO WHOM IT MAY CONCERN
DATE: 12/10/2003	PROJECT NO. 03–42
DRAWN BY: RLR	
CHECKED BY: JDG	
REVISED	
SHEET 4 OF 4	

I HEREBY CERTIFY THAT THIS LAND SURVEYING DOCUMENT WAS PREPARED AND THE RELATED SURVEY WORK WAS PERFORMED BY ME OR UNDER MY DIRECT PERSONAL SUPERVISION AND THAT I AM A DULY LICENSED LAND SURVEYOR UNDER THE LAWS OF THE STATE OF IOWA.

J. DAVID GIBBS, P.E., L.S. LICENSE #8419 DATE

MY LICENSE RENEWAL DATE IS DECEMBER 31, 2004

GIBBS ENGINEERING & SURVEYING 105 WEST MAIN STREET, MANCHESTER, IA 52057

PAGES OR SHEETS COVERED BY THIS SEAL: 1–4

PREPARED BY: J DAVID GIBBS; 105 W. MAIN ST., MANCHESTER, IA 52057 563-927-2434