DELAWARE COUNTY IOWA
FILED
2004 MR 17 PM 4:05

BOOK 2004 PAGE 844
DEBORAH L. HEYDON
DELAWARE CO RECORDER
11.00

FILED
JOHN R. KLAUS
DELAWARE COUNTY ASSESSOR

MAR 17 2004


MAR 17 2004

CHG

PREPARED BY: J DAVID GIBBS; 105 W. MAIN ST., MANCHESTER, IA 52057 563-927-2434

PLAT OF SURVEY

LOT 12, LOT 13, LOT 14, PUBLIC SQUARE ADDITION CITY OF HOPKINTON, DELAWARE COUNTY, IOWA

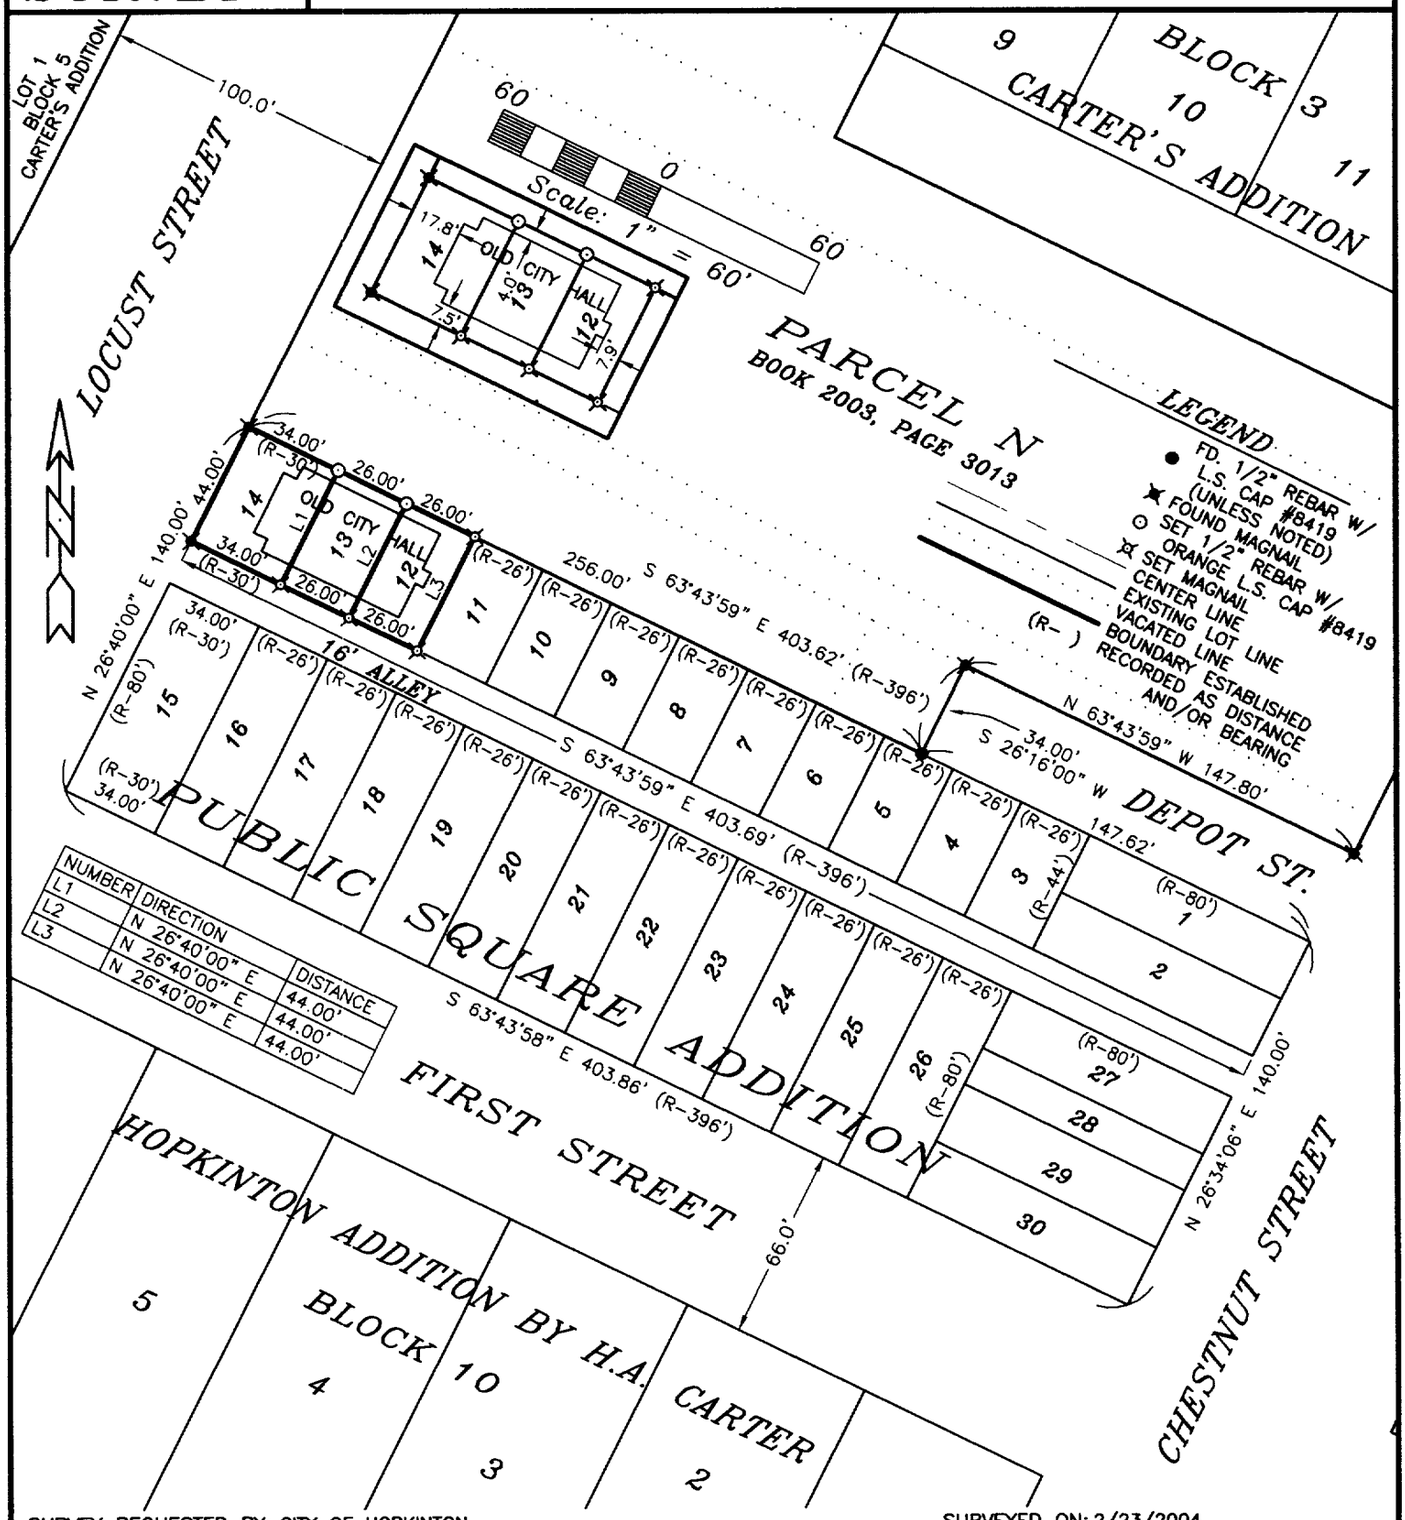

NUMBER	DIRECTION	DISTANCE
L1	N 26°40'00" E	44.00'
L2	N 26°40'00" E	44.00'
L3	N 26°40'00" E	44.00'

SURVEY REQUESTED BY: CITY OF HOPKINTON

SURVEYED ON: 2/23/2004

PROPRIETORS: *CITY OF HOPKINTON*

I HEREBY CERTIFY THAT THIS LAND SURVEYING DOCUMENT WAS PREPARED AND THE RELATED SURVEY WORK WAS PERFORMED BY ME OR UNDER MY DIRECT PERSONAL SUPERVISION AND THAT I AM A DULY LICENSED LAND SURVEYOR UNDER THE LAWS OF THE STATE OF IOWA.

LICENSED LAND SURVEYOR
J. DAVID GIBBS 8419
IOWA

J. David Gibbs 3/17/04

J. DAVID GIBBS, P.E., L.S. LIC. #8419 DATE

MY LICENSE RENEWAL DATE IS DECEMBER 31, 2004

PAGES OR SHEETS COVERED BY THIS SEAL: 1

GIBBS ENGINEERING & SURVEYING
105 WEST MAIN STREET
MANCHESTER, IA 52057

PROJECT NO. 04-12
SCALE: 1"=60'
DATE: 2/25/2004
DRAWN BY: RLR
CHECKED BY: JDG
FIELD BK: D.L.
REVISED
SHEET 1 OF 1

BOOK 2004 PAGE 844