FILED
SHARON McCRABB
DELAWARE COUNTY AUDITOR
MAY 5 2004

FILED
JOHN R. KLAUS
DELAWARE COUNTY ASSESSOR
MAY 5 2004


BOOK 2004 PAGE 1533
DEBORAH L. PEYTON
DELAWARE CO. RECORDER
2004 MAY 5 PM 2:44

DELAWARE COUNTY IOWA
FILED

PREPARED BY: J DAVID GIBBS; 105 W. MAIN ST., MANCHESTER, IA 52057 563-927-2434

PLAT OF SURVEY

THE NORTHERLY LINE OF THE FORMER RAILROAD RIGHT OF WAY IN THE NORTHWEST QUARTER (NW 1/4) SEC. 19, T89N, R3W OF THE FIFTH P.M., DELAWARE COUNTY, IOWA

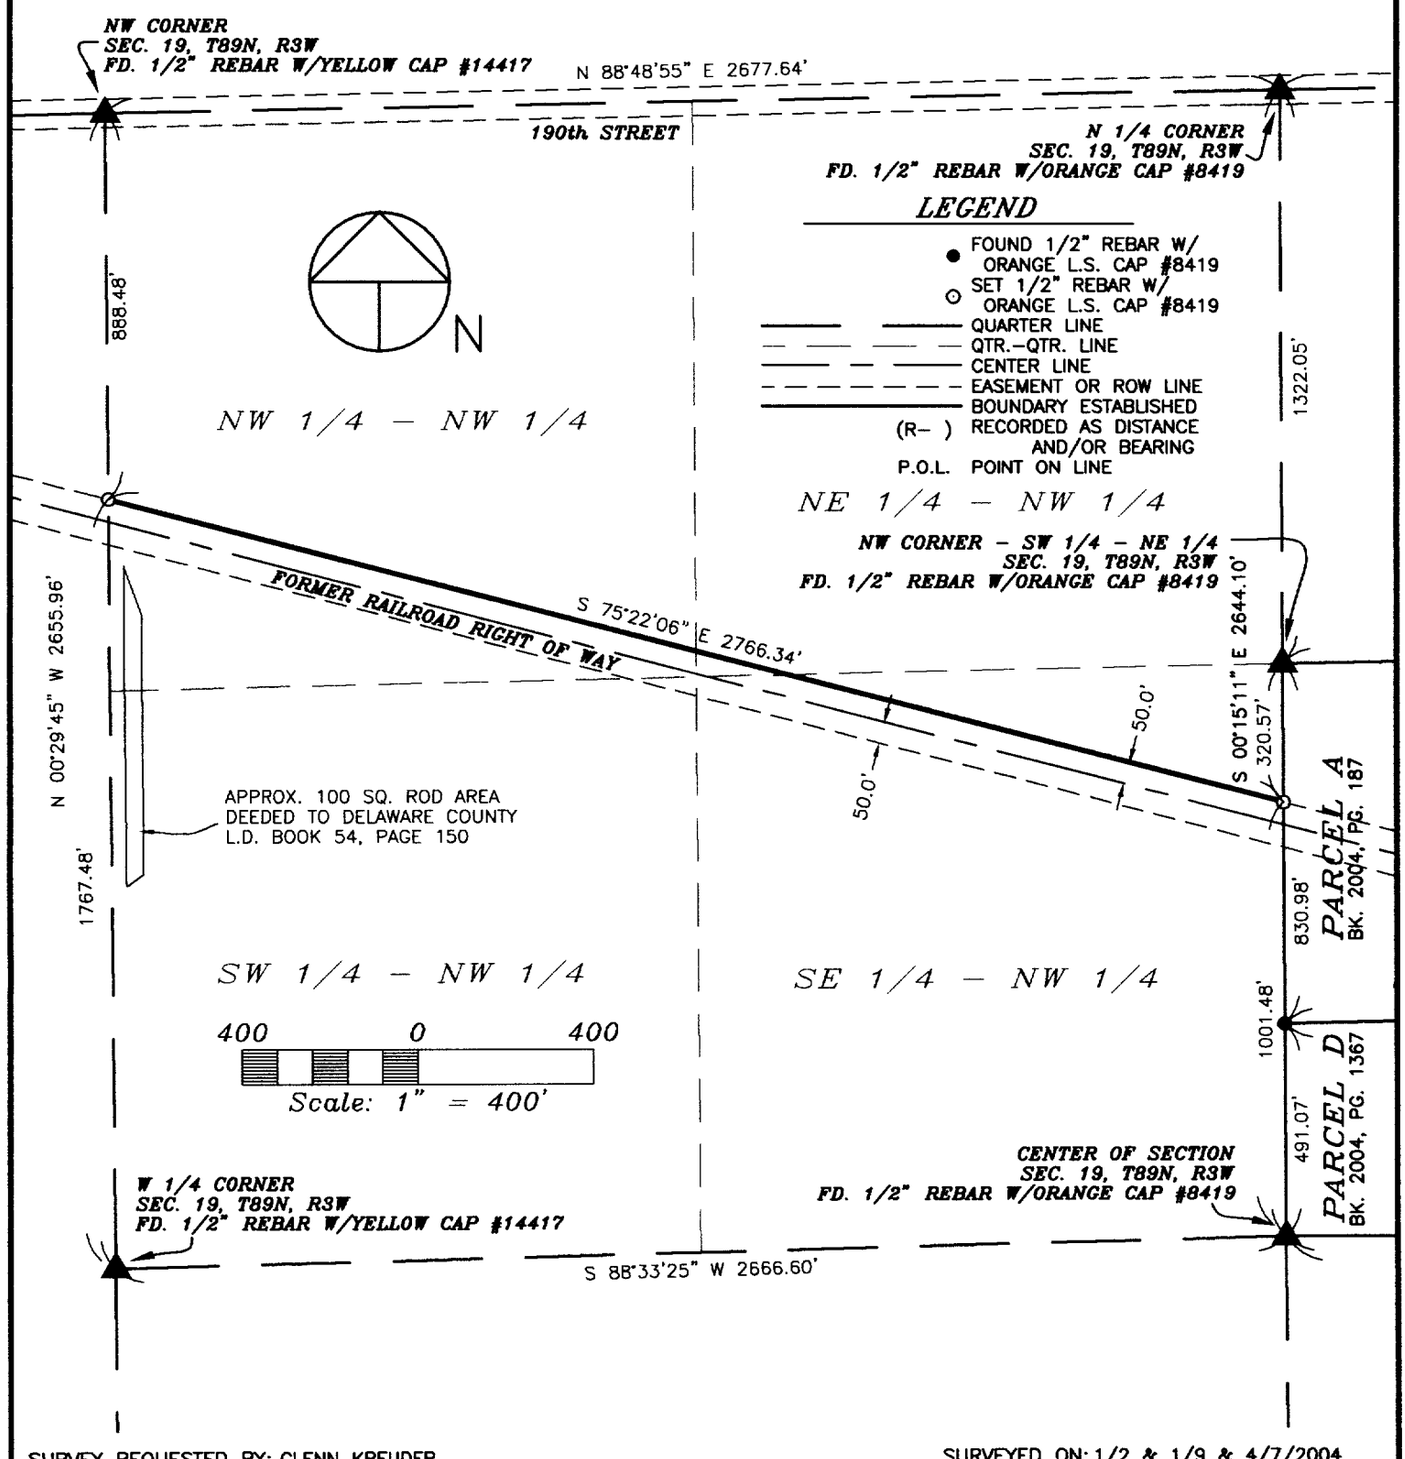

SURVEY REQUESTED BY: GLENN KREUDER

SURVEYED ON: 1/2 & 1/9 & 4/7/2004

PROPRIETORS: *KREUDER FARMS, INC.*

PROJECT NO. 03-96

I HEREBY CERTIFY THAT THIS LAND SURVEYING DOCUMENT WAS PREPARED AND THE RELATED SURVEY WORK WAS PERFORMED BY ME OR UNDER MY DIRECT PERSONAL SUPERVISION AND THAT I AM A DULY LICENSED LAND SURVEYOR UNDER THE LAWS OF THE STATE OF IOWA.

J. David Gibbs 5/5/04

J. DAVID GIBBS, P.E., L.S. LIC. #8419 DATE

MY LICENSE RENEWAL DATE IS DECEMBER 31, 2004

SCALE: 1"=400'

DATE: 4/8/2004

DRAWN BY: RLR

CHECKED BY: JDG

FIELD BK: D.L.

REVISED

SHEET 1 OF 2

IOWA

PAGES OR SHEETS COVERED BY THIS SEAL: 1-2

GIBBS ENGINEERING & SURVEYING
105 WEST MAIN STREET
MANCHESTER, IA 52057

BOOK 2004 PAGE 1533