Del Co Recorder

DELAWARE COUNTY IOWA
FILED 8-03
2004 MAY -7 AM 11:39
BOOK 2004 PAGE 1580
DEBORAH L. FEYTON
DELAWARE CO. RECORDER
11.00


FILED
JOHN R. KLAUS
DELAWARE COUNTY ASSESSOR
MAY 17 2004

FILED
SHARON McCRABB
DELAWARE COUNTY AUDITOR
MAY 17 2004

Prepared by: SCHNEIDER Land Surveying and Planning, Inc. P.O.Box 105 Peosta, Iowa 52068 Ph#563-556-9055

PLAT OF SURVEY (RETRACEMENT)

THE SE1/4 OF THE SW FRL1/4 OF SECTION 6, THE E1/2 OF THE WEST FRL1/2 AND PART OF THE NW FRL1/4 OF THE NW FRL1/4 OF SECTION 7, ALL IN T87N, R3W OF THE 5th P.M., DELAWARE COUNTY, IOWA.

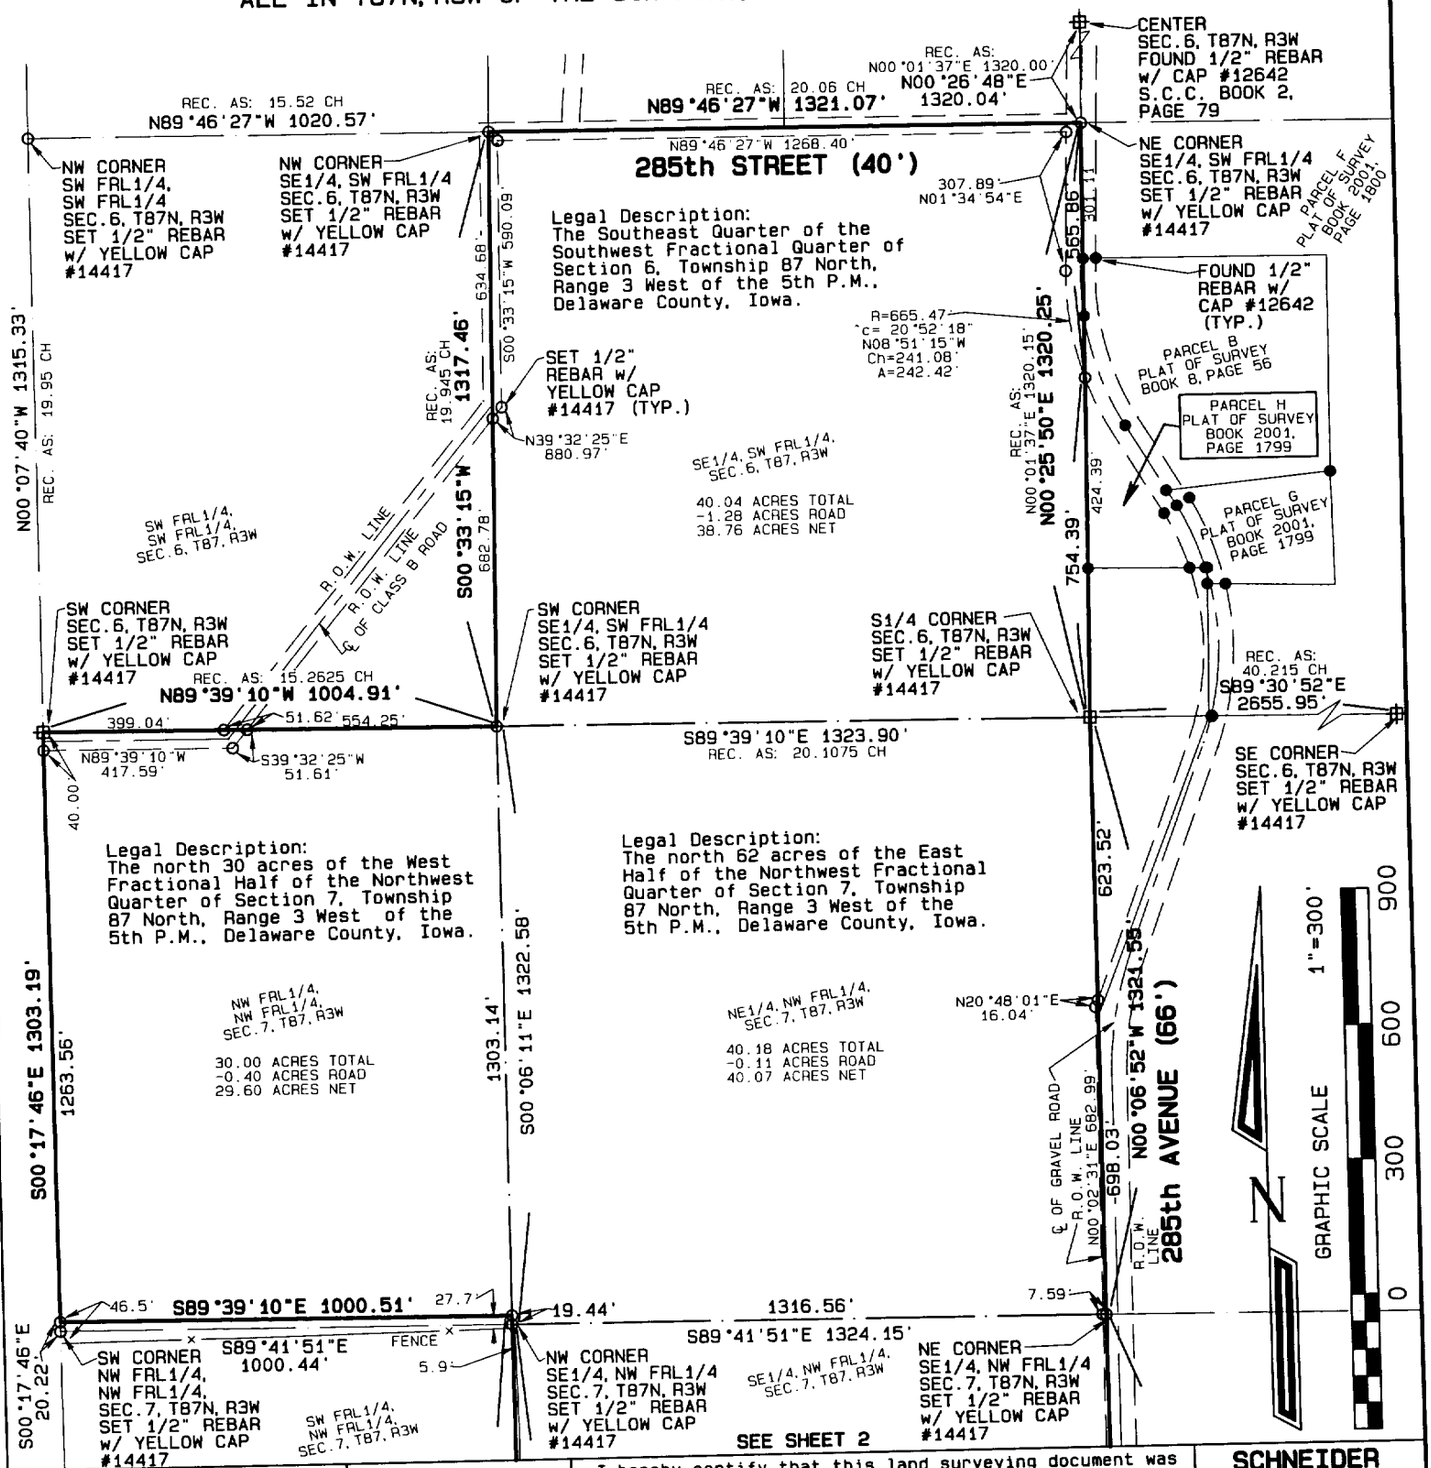

PROPRIETOR:
BESSIE M. LeCLERE

SURVEY REQUESTED BY:
JAMES LeCLERE

LICENSED LAND SURVEYOR
DAVID P. SCHNEIDER
#14417
IOWA


I hereby certify that this land surveying document was prepared and the related survey work was performed by me or under my direct personal supervision and that I am a duly licensed Land Surveyor under the laws of the State of Iowa.

David P. Schneider P.L.S. #14417 Date: 5/5/2004
My license renewal date is December 31, 2005.

Pages or sheets covered by this seal: SHEETS 1 & 2

SCHNEIDER
Land Surveying
&
Planning, Inc.
P.O. Box 105
Peosta, Iowa 52068
Ph# 563-556-9055
Fax 563-556-9054

Project: 580
Date: 4/1/2004
Sheet: 1 of 2

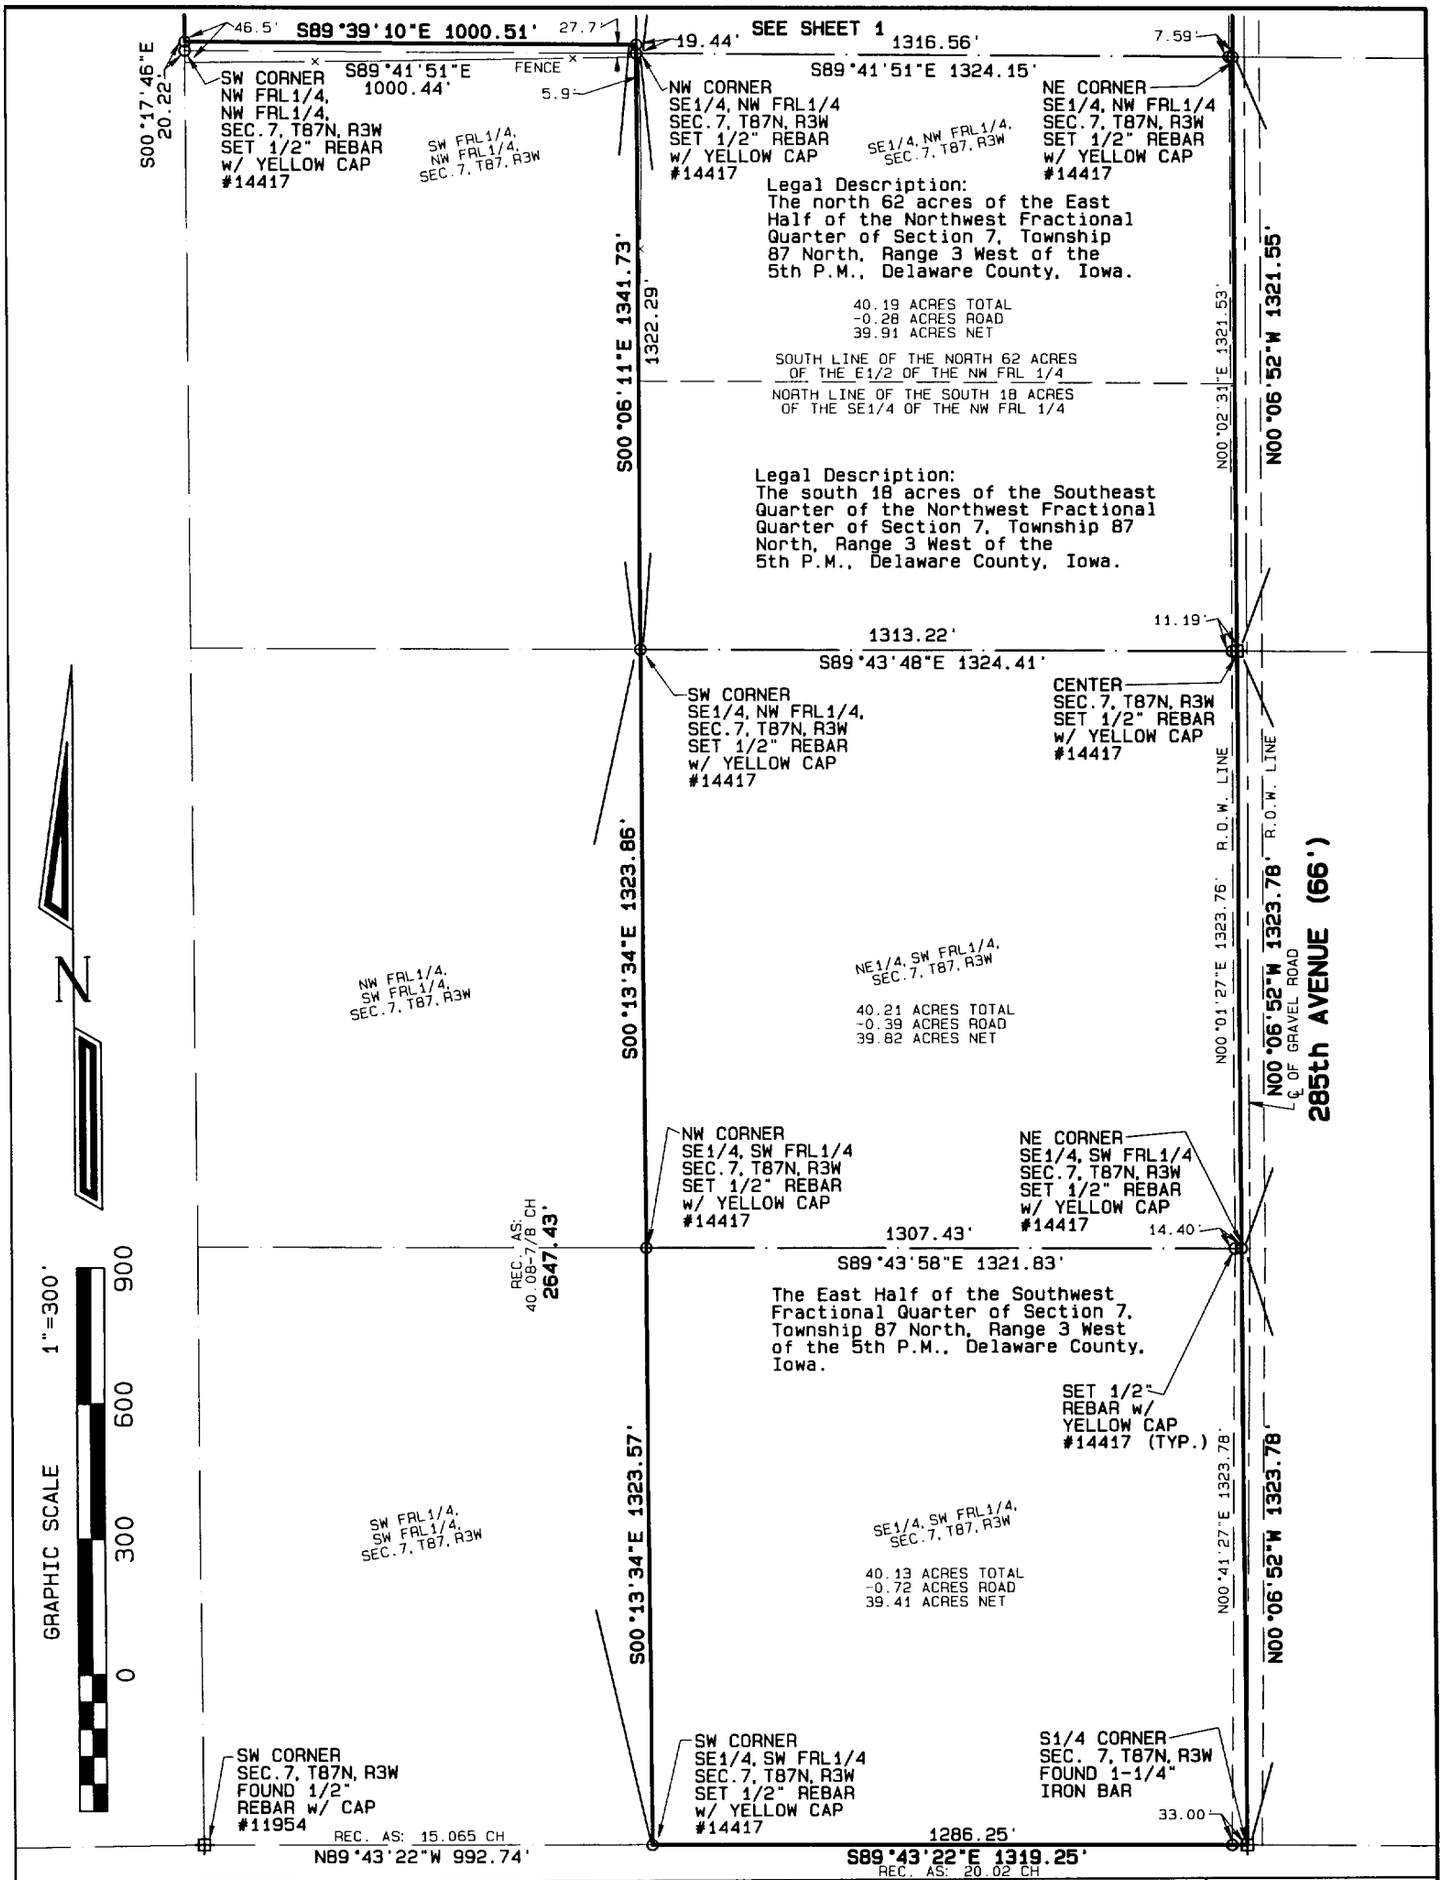

TOTAL AREA
230.74 ACRES TOTAL
-3.18 ACRES ROAD
227.56 ACRES NET

PLAT OF SURVEY (RETRACEMENT)

THE SE1/4 OF THE SW FRL1/4 OF SECTION 6, THE E1/2 OF THE WEST FRL1/2 AND PART OF THE NW FRL1/4 OF THE NW FRL1/4 OF SECTION 7, ALL IN T87N, R3W OF THE 5th P.M., DELAWARE COUNTY, IOWA.

SCHNEIDER
Land Surveying & Planning, Inc.
P.O. Box 105
Peosta, Iowa 52068
Ph# 563-556-9055
Fax 563-556-9054

Project: 580
Date: 4/1/2004
Sheet: 2 of 2