DELAWARE COUNTY IOWA
FILED
2004 MY 12 AM 9:02
BOOK 2004 PAGE 1634
DEBORAH L. PEYTON
DELAWARE CO. RECORDER
11.00

FILED
JOHN R. KLAUS
DELAWARE COUNTY ASSESSOR
MAY 12 2004


FILED
SHARON McCRABB
DELAWARE COUNTY AUDITOR
MAY 12 2004

CH6

PREPARED BY: J DAVID GIBBS; 105 W. MAIN ST., MANCHESTER, IA 52057 563-927-2434

PLAT OF SURVEY

LOT 3 & LOT 4, CAMP-O-DELHI
SEC. 24, T88N, R5W OF THE FIFTH P.M., DELAWARE COUNTY, IOWA

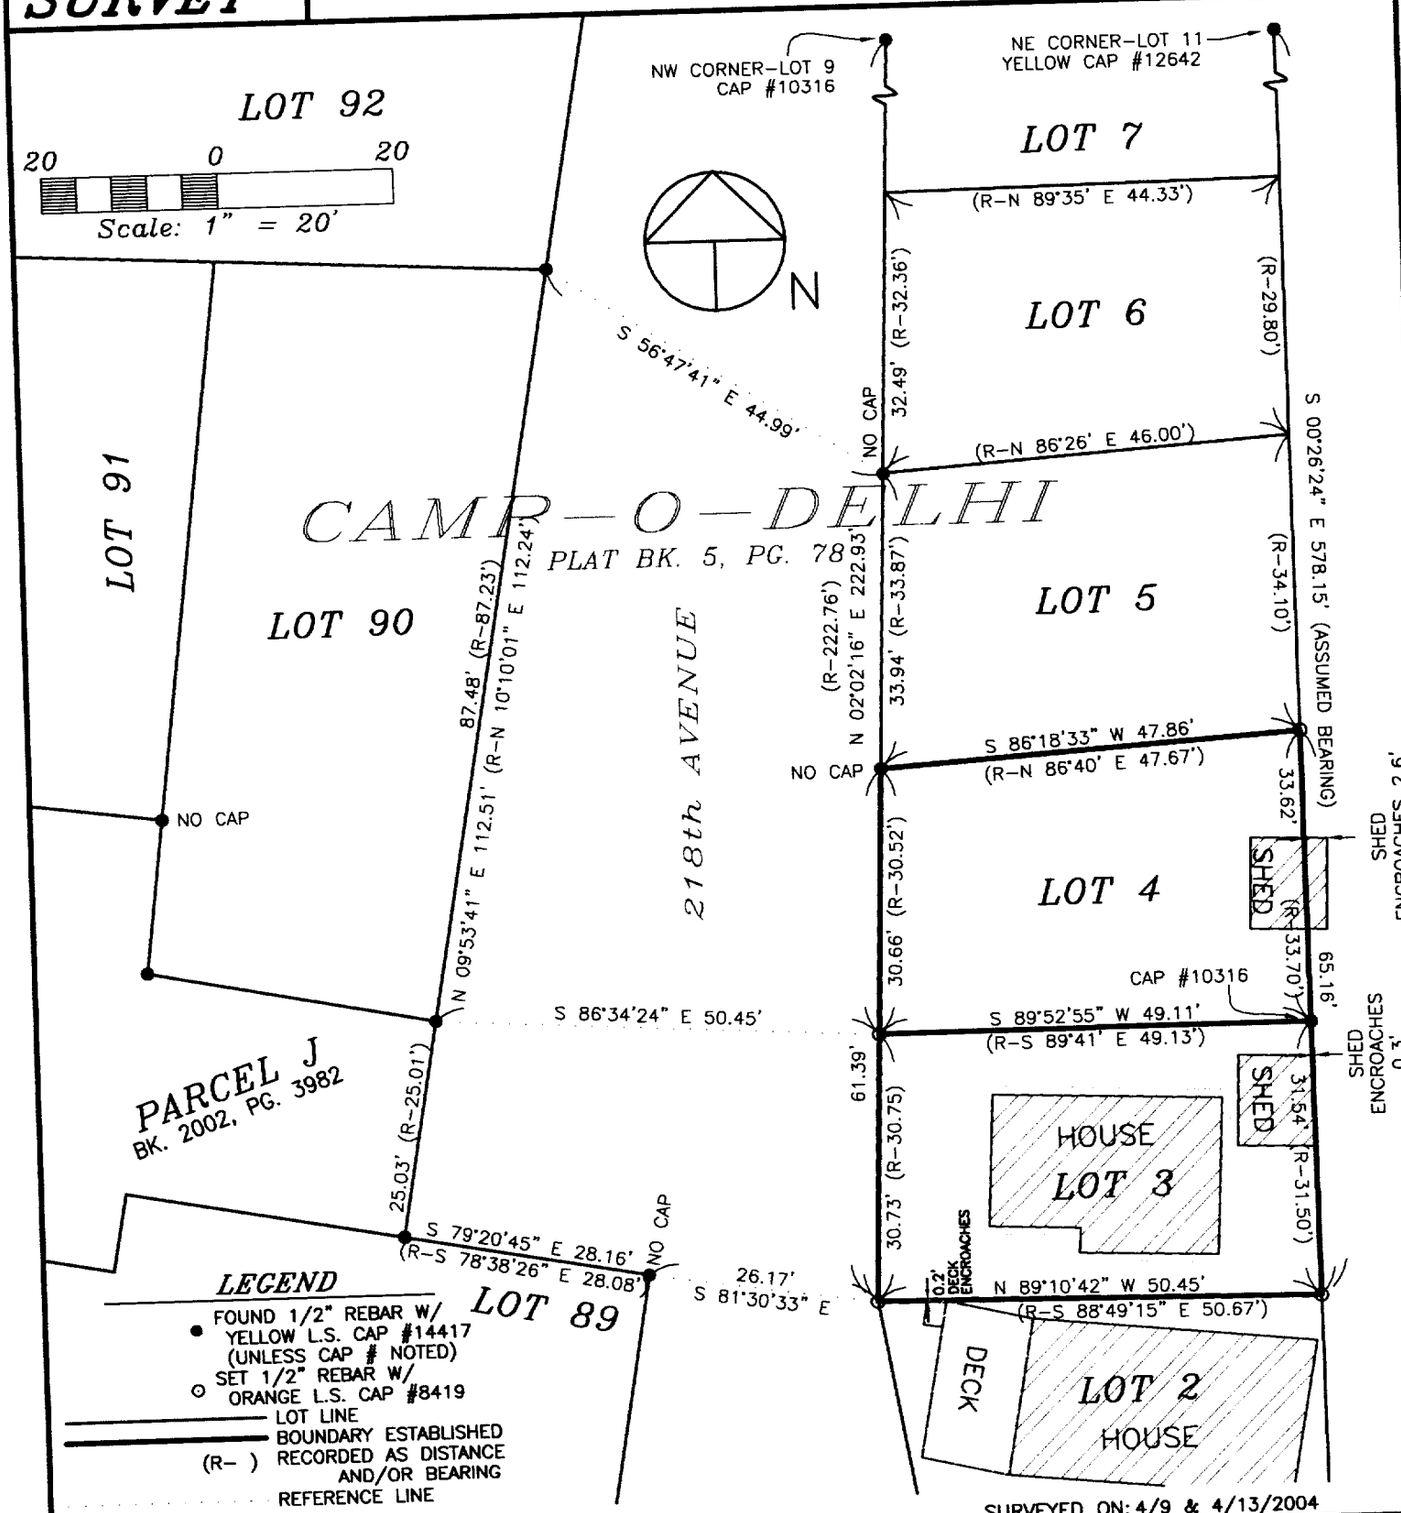

LEGEND

- ● FOUND 1/2" REBAR W/ YELLOW L.S. CAP #14417 (UNLESS CAP # NOTED)
- ○ SET 1/2" REBAR W/ ORANGE L.S. CAP #8419
- LOT LINE
- BOUNDARY ESTABLISHED
- (R-) RECORDED AS DISTANCE AND/OR BEARING
- REFERENCE LINE

SURVEYED ON: 4/9 & 4/13/2004

SURVEY REQUESTED BY: TERRY TRIPP

PROPRIETORS: TERRY L. TRIPP

I HEREBY CERTIFY THAT THIS LAND SURVEYING DOCUMENT WAS PREPARED AND THE RELATED SURVEY WORK WAS PERFORMED BY ME OR UNDER MY DIRECT PERSONAL SUPERVISION AND THAT I AM A DULY LICENSED LAND SURVEYOR UNDER THE LAWS OF THE STATE OF IOWA.

J. DAVID GIBBS, P.E., L.S. LIC. #8419 DATE 5/5/04

MY LICENSE RENEWAL DATE IS DECEMBER 31, 2004

LICENSED LAND SURVEYOR J. DAVID GIBBS 8419 IOWA

PAGES OR SHEETS COVERED BY THIS SEAL: 1

GIBBS ENGINEERING & SURVEYING
105 WEST MAIN STREET
MANCHESTER, IA 52057

PROJECT NO.	04-26
SCALE:	1"=20'
DATE:	4/13/2004
DRAWN BY:	RLR
CHECKED BY:	JDG
FIELD BK:	D.L.
REVISED	
SHEET	1 OF 1

BOOK 2004 PAGE 1634