DELAWARE COUNTY IOWA
FILED

2004 JUN -1 PM 3:16

2004 PAGE 1965
BOOK
DEBORAH L. PEYTON
DELAWARE CO RECORDER
11.00

FILED
JOHN R. KLAUS
DELAWARE COUNTY ASSESSOR

JUN 1 2004

FILED
SHARON McCRABB
DELAWARE COUNTY AUDITOR


JUN 1 2004

PLAT OF SURVEY

LOT 5 AND LOT 6 OF H.L.C. THIRD SUBDIVISION
SEC. 30, T88N, R4W OF THE FIFTH P.M., DELAWARE COUNTY, IOWA

BOOK 2004 PAGE 1965

PREPARED BY: J. DAVID GIBBS; 105 W. MAIN ST., MANCHESTER, IA 52057 563-927-2434

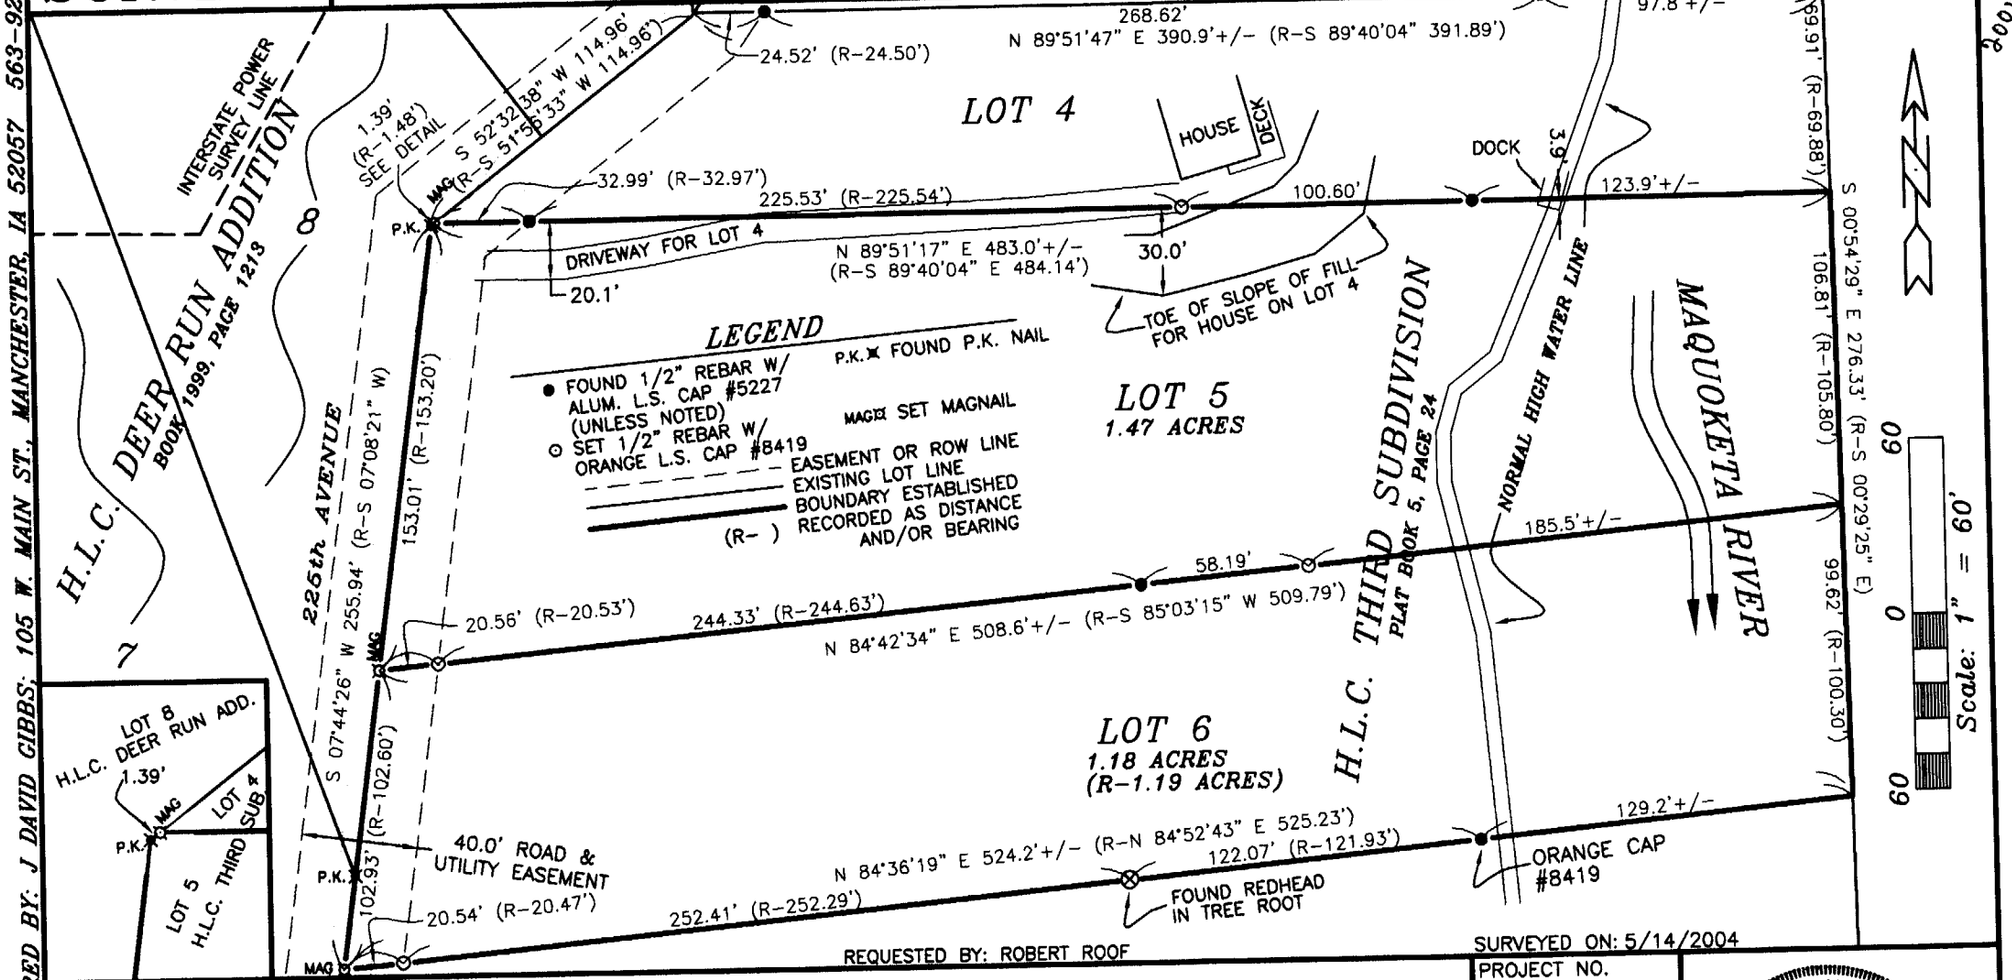

REQUESTED BY: ROBERT ROOF

SURVEYED ON: 5/14/2004

SCALE: 1"=60'	
DATE: 5/11/2004	
DRAWN BY: RLR	
CHECKED BY: JDG	
FIELD BK: D.L.	
REVISED	
SHEET 1 OF 1	

PROPRIETORS: ROBERT A. ROOF, JR. & KAY LAWSON ROOF

PROJECT NO. 04-34

I HEREBY CERTIFY THAT THIS LAND SURVEYING DOCUMENT WAS PREPARED AND THE RELATED SURVEY WORK WAS PERFORMED BY ME OR UNDER MY DIRECT PERSONAL SUPERVISION AND THAT I AM A DULY LICENSED LAND SURVEYOR UNDER THE LAWS OF THE STATE OF IOWA.

J. DAVID GIBBS, P.E., L.S. LICENSE #8419 DATE 5/18/04

MY LICENSE RENEWAL DATE IS DECEMBER 31, 2004

LICENSED LAND SURVEYOR J. DAVID GIBBS 8419 IOWA

PAGES OR SHEETS COVERED BY THIS SEAL: 1

GIBBS ENGINEERING & SURVEYING
105 WEST MAIN STREET, MANCHESTER, IA 52057