
JUL 6 2004
FILED
JOHN R. KLAUS
DELAWARE COUNTY ASSESSOR
BOOK 2004 PAGE 2493
DEBORAH L. PEYTON
DELAWARE CO. RECORDER
7.00
2004 JUL -6 PM 2:55
DELAWARE COUNTY IOWA
FILED

CH6

PREPARED BY: J DAVID GIBBS; 105 W. MAIN ST., MANCHESTER, IA 52057 563-927-2434

PLAT OF SURVEY

NORTH 1/2 – SW 1/4 – NE 1/4; NORTH 1/2 – SE 1/4 – NE 1/4
NE 1/4 – NW 1/4; NORTH 14 ACRES – SE 1/4 – NW 1/4
SEC. 11, T90N, R6W OF THE FIFTH P.M., DELAWARE COUNTY, IOWA

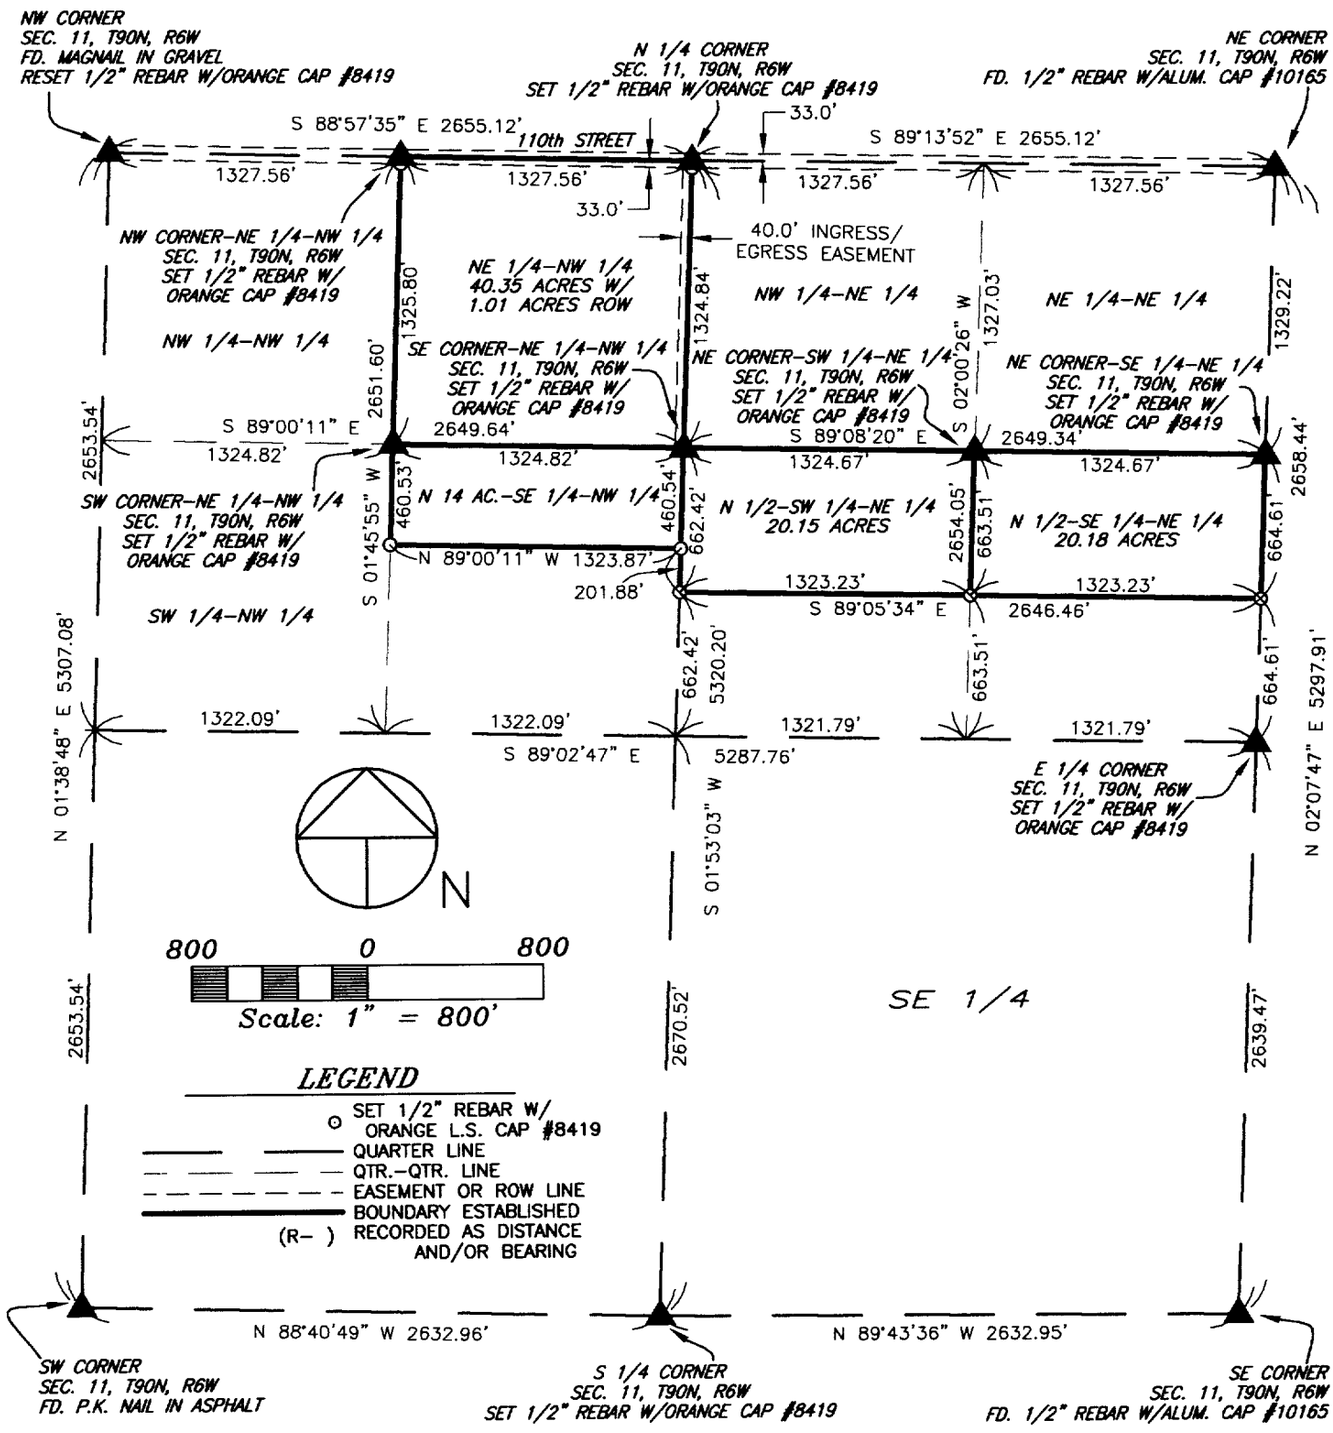

SURVEY REQUESTED BY: DAVE SUNNE

SURVEYED ON: 6/9 & 6/15/2004

PROPRIETORS:
GERALD L. LINCOLN, LARRY L. LINCOLN, JOHN C. LINCOLN

I HEREBY CERTIFY THAT THIS LAND SURVEYING DOCUMENT WAS PREPARED AND THE RELATED SURVEY WORK WAS PERFORMED BY ME OR UNDER MY DIRECT PERSONAL SUPERVISION AND THAT I AM A DULY LICENSED LAND SURVEYOR UNDER THE LAWS OF THE STATE OF IOWA.

J. DAVID GIBBS, P.E., L.S. LIC. #8419 DATE 6/29/04

MY LICENSE RENEWAL DATE IS DECEMBER 31, 2004

LICENSED LAND SURVEYOR
J. DAVID GIBBS
8419
IOWA

PAGES OR SHEETS COVERED BY THIS SEAL: 1

GIBBS ENGINEERING & SURVEYING
105 WEST MAIN STREET
MANCHESTER, IA 52057

PROJECT NO. 04-44
SCALE: 1"=800'
DATE: 6/15/2004
DRAWN BY: RLR
CHECKED BY: JDG
FIELD BK: D.L.
REVISED
SHEET 1 OF 1

BOOK 2004 PAGE 2493