DELAWARE COUNTY IOWA
FILED
2004 AUG 27 AM 9: 2

BOOK 2004 PAGE 3395
DEBORAH L. BEYTON
DELAWARE CO RECORDER
7.00

FILED
JOHN R. KLAUS
DELAWARE COUNTY ASSESSOR

AUG 27 2004


FILED
SHARON McCRABB
DELAWARE COUNTY AUDITOR

AUG 27 2004

Prepared by: SCHNEIDER Land Surveying and Planning, Inc. P.O.Box 128 Farley, Iowa 52046 Ph#563-744-3631

PLAT OF SURVEY

PARCEL 'G' IN THE SOUTHWEST FRACTIONAL 1/4 OF THE SOUTHWEST FRACTIONAL 1/4 OF SECTION 18, T87N, R5W OF THE 5th P.M., DELAWARE COUNTY, IOWA.

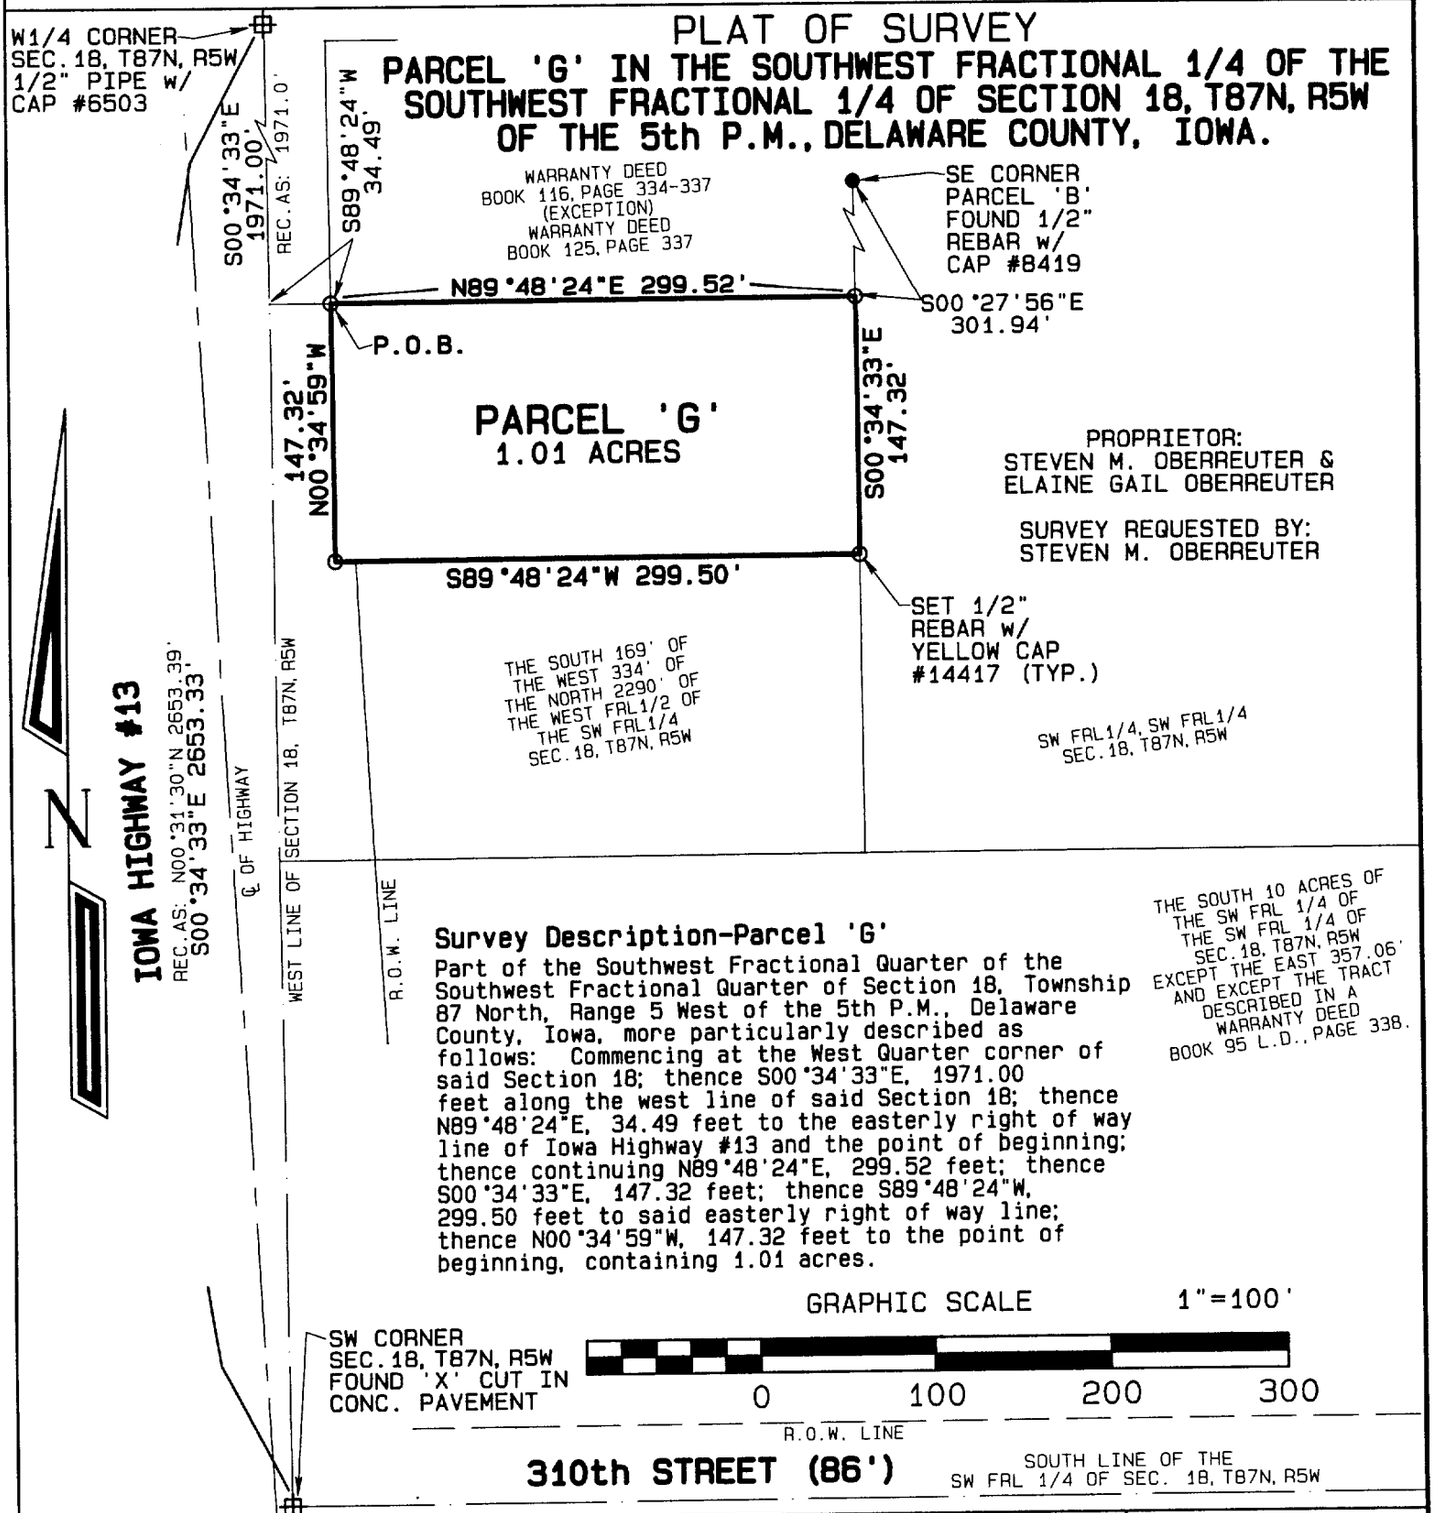

Survey Description-Parcel 'G'

Part of the Southwest Fractional Quarter of the Southwest Fractional Quarter of Section 18, Township 87 North, Range 5 West of the 5th P.M., Delaware County, Iowa, more particularly described as follows: Commencing at the West Quarter corner of said Section 18; thence S00°34'33"E, 1971.00 feet along the west line of said Section 18; thence N89°48'24"E, 34.49 feet to the easterly right of way line of Iowa Highway #13 and the point of beginning; thence continuing N89°48'24"E, 299.52 feet; thence S00°34'33"E, 147.32 feet; thence S89°48'24"W, 299.50 feet to said easterly right of way line; thence N00°34'59"W, 147.32 feet to the point of beginning, containing 1.01 acres.

LICENSED LAND SURVEYOR
DAVID P. SCHNEIDER #14417
IOWA

I hereby certify that this land surveying document was prepared and the related survey work was performed by me or under my direct personal supervision and that I am a duly licensed Land Surveyor under the laws of the State of Iowa.

David P. Schneider P.L.S. #14417 Date: 8/26/2004
My license renewal date is December 31, 2005.

Pages or sheets covered by this seal: THIS SHEET ONLY

SCHNEIDER
Land Surveying
&
Planning, Inc.
P.O. Box 128
Farley, Iowa 52046
Ph# 563-744-3631
Fax 563-744-3629

Project: 518C
Date: 8/6/2004
Sheet: 1 of 1