DELAWARE COUNTY IOWA
FILED
2004 SEP -9 PM 2:25

BOOK 2004 PAGE 3452
DEBORAH L. PEYTON
DELAWARE CO. RECORDER
7.00


FILED
SHARON McCRABB
DELAWARE COUNTY AUDITOR
SEP 9 2004

FILED
JOHN R. KLAUS
DELAWARE COUNTY ASSESSOR
SEP 9 2004

PREPARED BY: J. DAVID GIBBS; 105 W. MAIN ST., MANCHESTER, IA 52057 563-927-2434

PLAT OF SURVEY

WESTERLY LINE OF NW 1/4 – SW 1/4, SEC. 26, T89N, R6W OF THE FIFTH PRINCIPAL MERIDIAN, DELAWARE COUNTY, IOWA

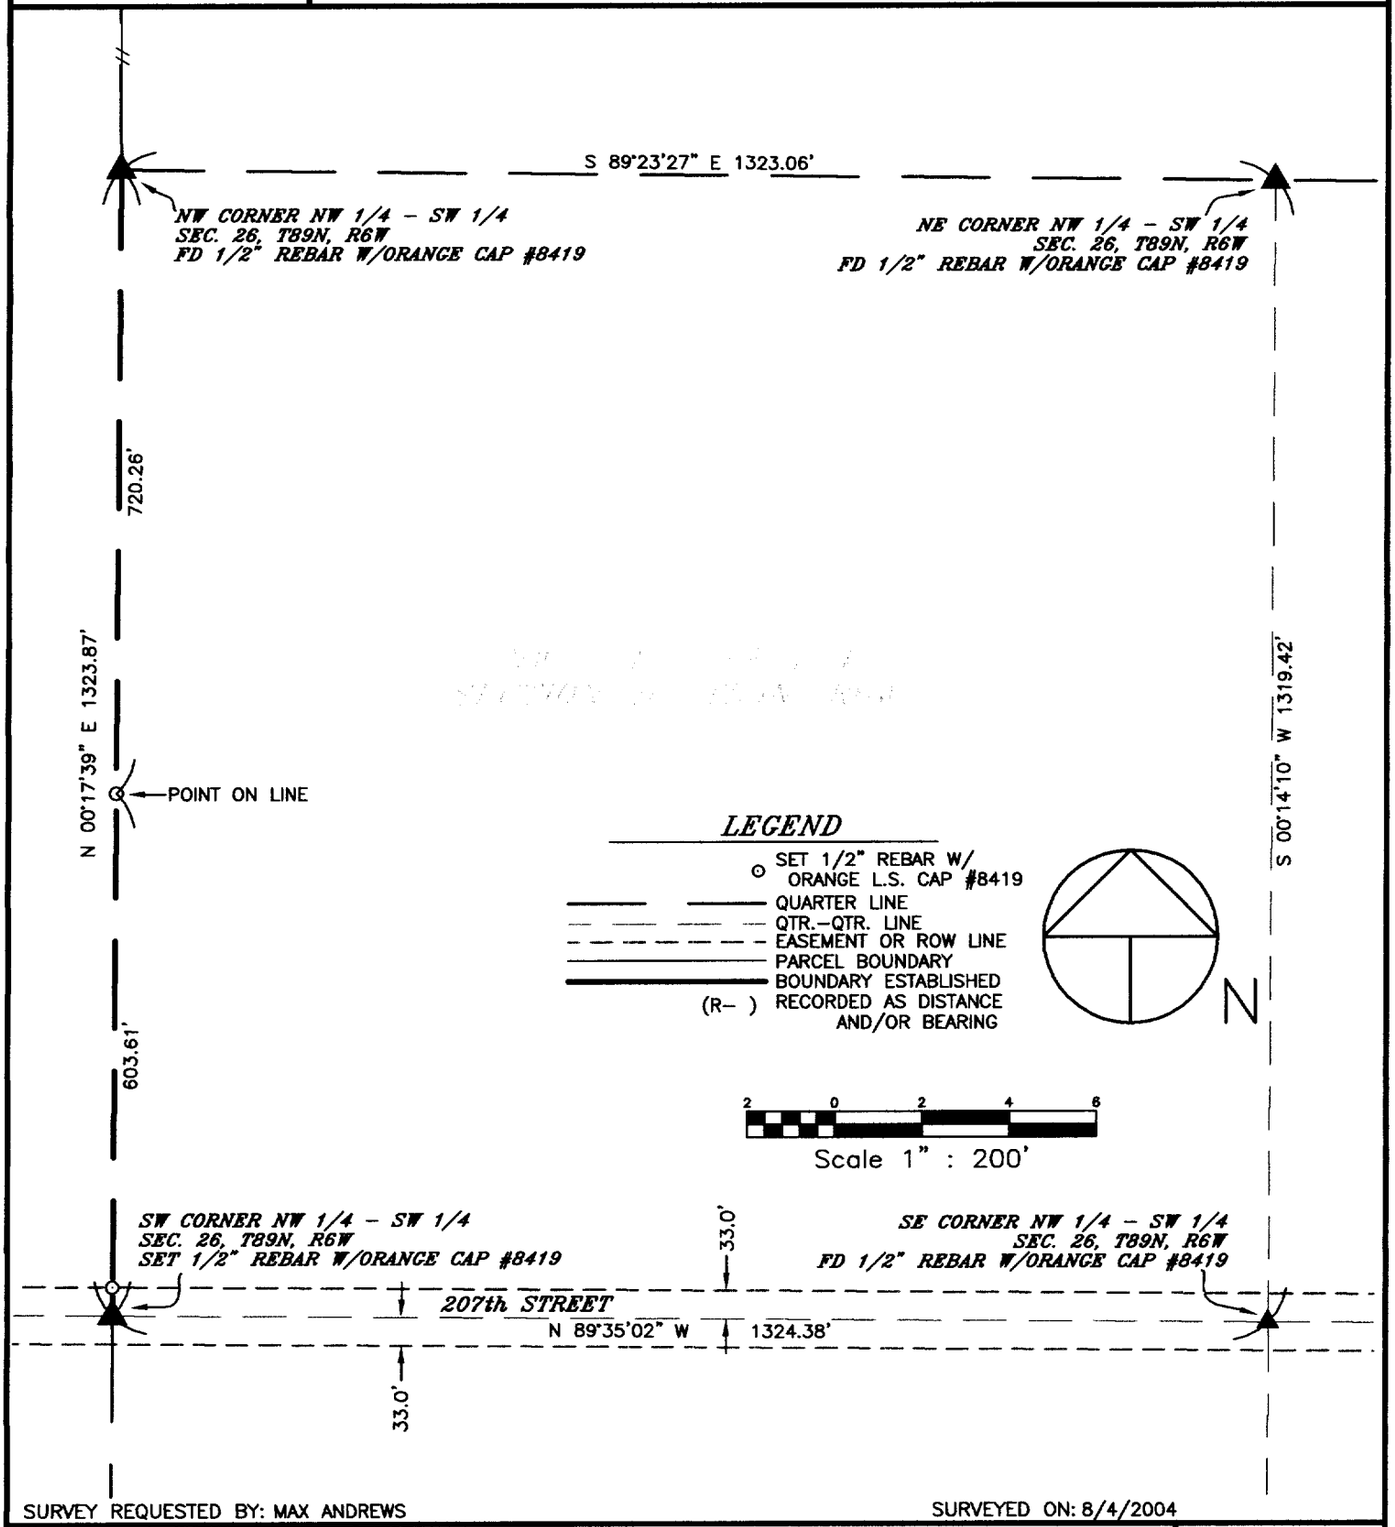

SURVEY REQUESTED BY: MAX ANDREWS

SURVEYED ON: 8/4/2004

LICENSED LAND SURVEYOR
J. DAVID GIBBS
8419
IOWA

PAGES OR SHEETS COVERED BY THIS SEAL: 1

PROPRIETORS: MAX J. ANDREWS

I HEREBY CERTIFY THAT THIS LAND SURVEYING DOCUMENT WAS PREPARED AND THE RELATED SURVEY WORK WAS PERFORMED BY ME OR UNDER MY DIRECT PERSONAL SUPERVISION AND THAT I AM A DULY LICENSED LAND SURVEYOR UNDER THE LAWS OF THE STATE OF IOWA.

J. DAVID GIBBS, P.E., L.S. LIC. #8419 DATE 9/9/04

MY LICENSE RENEWAL DATE IS DECEMBER 31, 2004

GIBBS ENGINEERING & SURVEYING
105 WEST MAIN STREET
MANCHESTER, IA 52057

PROJECT NO. 04–64
SCALE: 1"=200'
DATE: 8/24/2004
DRAWN BY: TAG
CHECKED BY: JDG
FIELD BK: D.L.
REVISED
SHEET 1 OF 1

BOOK 2004 PAGE 3452