DELAWARE COUNTY IOWA
FILED
2004 SEP 23 AM 10:45
BOOK 2004 PAGE 3630
DEBORAH L. PEYTON
DELAWARE CO. RECORDER
7.00


FILED
JOHN R. KLAUS
DELAWARE COUNTY ASSESSOR
SEP 23 2004

FILED
SHARON McCRABB
DELAWARE COUNTY AUDITOR
SEP 23 2004
CHG.

PREPARED BY: J DAVID GIBBS; 105 W. MAIN ST., MANCHESTER, IA 52057 563-927-2434

PLAT OF SURVEY

LOT 16 OF LOGAN'S SECOND SUBDIVISION OF PART OF THE S 1/2 OF SEC. 14, T88N, R5W OF THE FIFTH P.M., DELAWARE COUNTY, IOWA

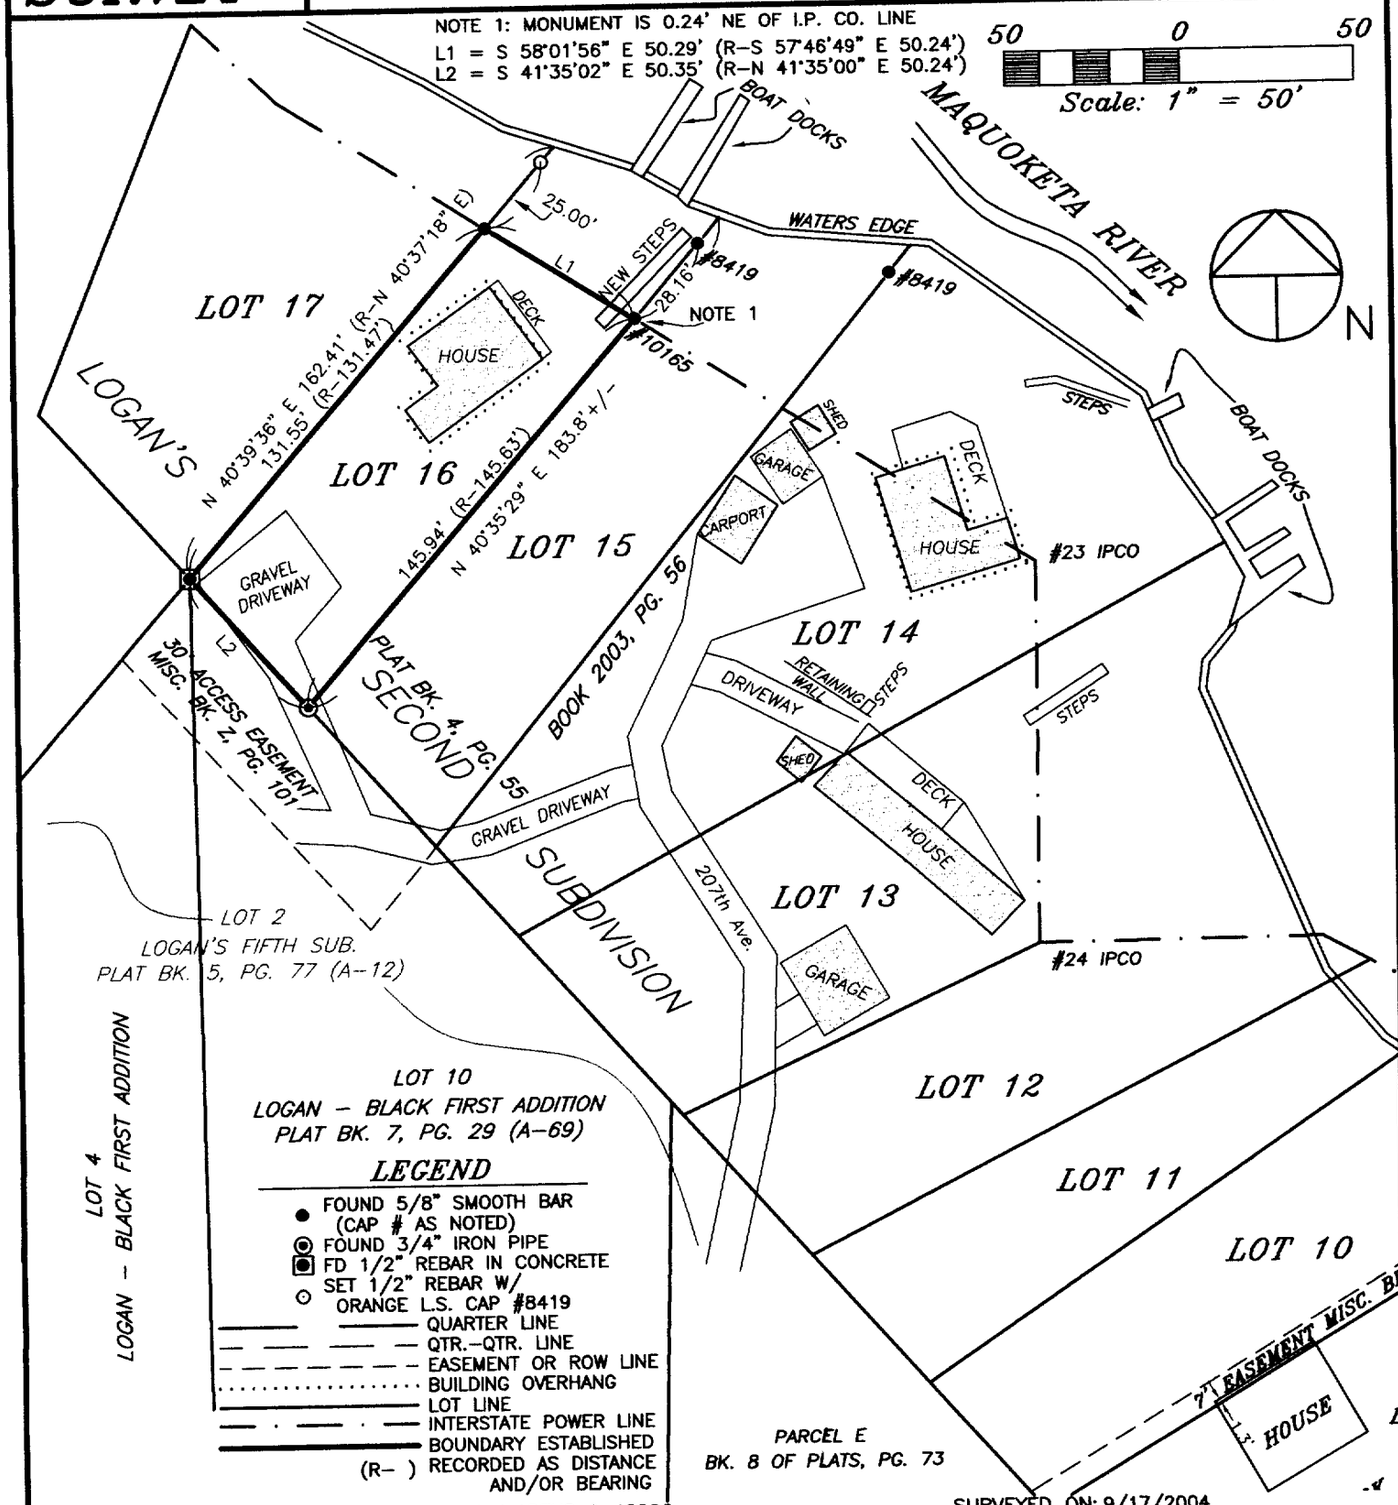

SURVEY REQUESTED BY: BOB DOYLE - MARIAN ARENS & ASSOC.

SURVEYED ON: 9/17/2004

PROPRIETORS: *RICHARD GELSKI & DONNA GELSKI*

PROJECT NO. 04-74

I HEREBY CERTIFY THAT THIS LAND SURVEYING DOCUMENT WAS PREPARED AND THE RELATED SURVEY WORK WAS PERFORMED BY ME OR UNDER MY DIRECT PERSONAL SUPERVISION AND THAT I AM A DULY LICENSED LAND SURVEYOR UNDER THE LAWS OF THE STATE OF IOWA.

J. DAVID GIBBS, P.E., L.S. LIC. #8419 DATE 9/23/04

MY LICENSE RENEWAL DATE IS DECEMBER 31, 2004

LICENSED LAND SURVEYOR J. DAVID GIBBS 8419 IOWA

PAGES OR SHEETS COVERED BY THIS SEAL: 1

SCALE: 1"=50'
DATE: 9/20/2004
DRAWN BY: RLR
CHECKED BY: JDG
FIELD BK: D.L.
REVISED
SHEET 1 OF 1

GIBBS ENGINEERING & SURVEYING
105 WEST MAIN STREET
MANCHESTER, IA 52057

BOOK 2004 PAGE 3630