DELAWARE COUNTY IOWA
FILED
2004 DE 20 AM 11:35
BOOK 2004 PAGE 4692
DUBOIS M. FRYTON
DELAWARE CO. RECORDER
No. 20

12/20/04 DAVID P. SCHNEIDER WANTS THIS CORNER CERTIFICATE REFERENCED TO SECTION 5, TOWNSHIP 90 NORTH, RANGE 5 WEST IN DELAWARE COUNTY, IOWA

Prepared by: SCHNEIDER Land Surveying and Planning, Inc. P.O. Box 128 Farley, Iowa 52046 563-744-3631

UNITED STATES PUBLIC LAND SURVEY CORNER CERTIFICATE OF

Land Survey Monuments situated in Section 32, Township 91 North, Range 5 West of the Fifth Principal Meridian, Clayton County, Iowa.

Previously recorded (NONE OF RECORD) .
(BOOK, PAGE / INST. NO. / CABINET, SLIDE)

(Show reason for preparing this certificate, the evidence and detailed procedures used in establishing the corner positions and monumentation found or placed.)


Monument Description and Remarks: A CLAYTON COUNTY ALUMINUM MONUMENT WAS FOUND AT THE NW CORNER OF SEC.32.T91N, R5W. THE MONUMENT WAS TIED AND USED AS THE NW CORNER OF SAID SECTION 32.

AN I.D.O.T. HIGHWAY DIVISION LAND CORNER MONUMENT WAS FOUND AT THE W1/4 CORNER OF SEC.32.T91N, R5W. THE MONUMENT WAS TIED AND USED AS THE W1/4 CORNER OF SAID SECTION 32.

A 1/2" REBAR WAS FOUND AT THE SW CORNER OF SEC.32.T91N, R5W AS ILLUSTRATED IN I.D.O.T CORNER TIES OBTAINED FROM THE DELAWARE COUNTY ENGINEER. THE REBAR WAS TIED AND USED AS THE SW CORNER OF SAID SECTION 32.

PLAN - VIEW

(Show a minimum of three reference ties to durable physical objects, relevant monuments and physical conditions that will enable recovery of the corner.)

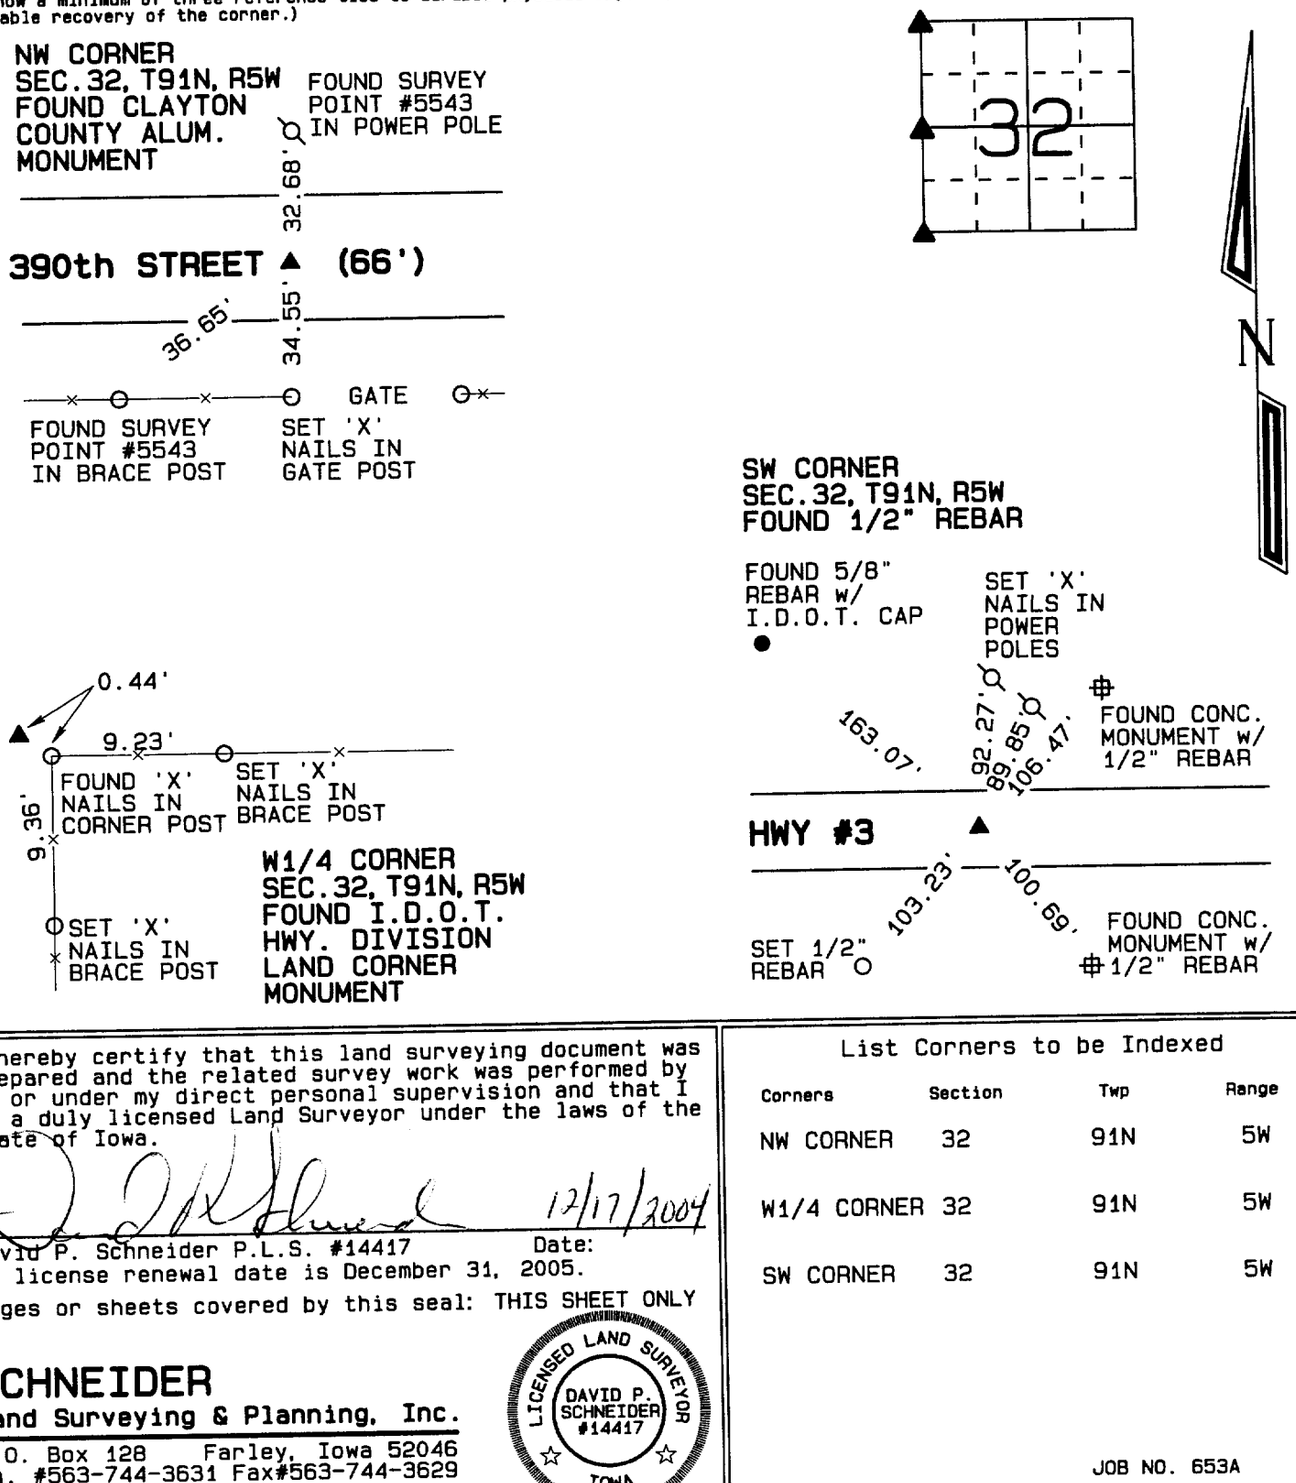

I hereby certify that this land surveying document was prepared and the related survey work was performed by me or under my direct personal supervision and that I am a duly licensed Land Surveyor under the laws of the State of Iowa.

12/17/2004

David P. Schneider P.L.S. #14417 Date:
My license renewal date is December 31, 2005.

Pages or sheets covered by this seal: THIS SHEET ONLY

LICENSED LAND SURVEYOR
DAVID P. SCHNEIDER
#14417
IOWA

SCHNEIDER
Land Surveying & Planning, Inc.
P.O. Box 128 Farley, Iowa 52046
Ph. #563-744-3631 Fax#563-744-3629

List Corners to be Indexed

Corners	Section	Twp	Range
NW CORNER	32	91N	5W
W1/4 CORNER	32	91N	5W
SW CORNER	32	91N	5W

JOB NO. 653A

BOOK 2004 PAGE 4692