FILED
JOHN R. KLAUS
DELAWARE COUNTY ASSESSOR
MAY 6 2005

FILED
SHARON McCRABB
DELAWARE COUNTY AUDITOR
MAY 6 2005

Book 2005 Page 1594

Document 2005 1594 Type 06 002 Pages 1
Date 5/06/2005 Time 9:34 AM
Rec Amt $7.00

DEBORAH L. PEYTON, RECORDER/REGISTRAR
DELAWARE COUNTY IOWA


Prepared by: SCHNEIDER Land Surveying and Planning, Inc. P.O.Box 128 Farley, Iowa 52046 Ph#563-744-3631

PLAT OF SURVEY

PARCEL 'D' IN THE NE1/4 OF THE SW1/4 OF SECTION 24, T89N, R4W OF THE 5th P.M., DELAWARE COUNTY, IOWA.

PROPRIETOR:
MARTHA'S FAMILY COMPANY, L.L.C.

SURVEY REQUESTER BY:
HERTZ FARM MANAGEMENT
c/o JEFF TROENDLE

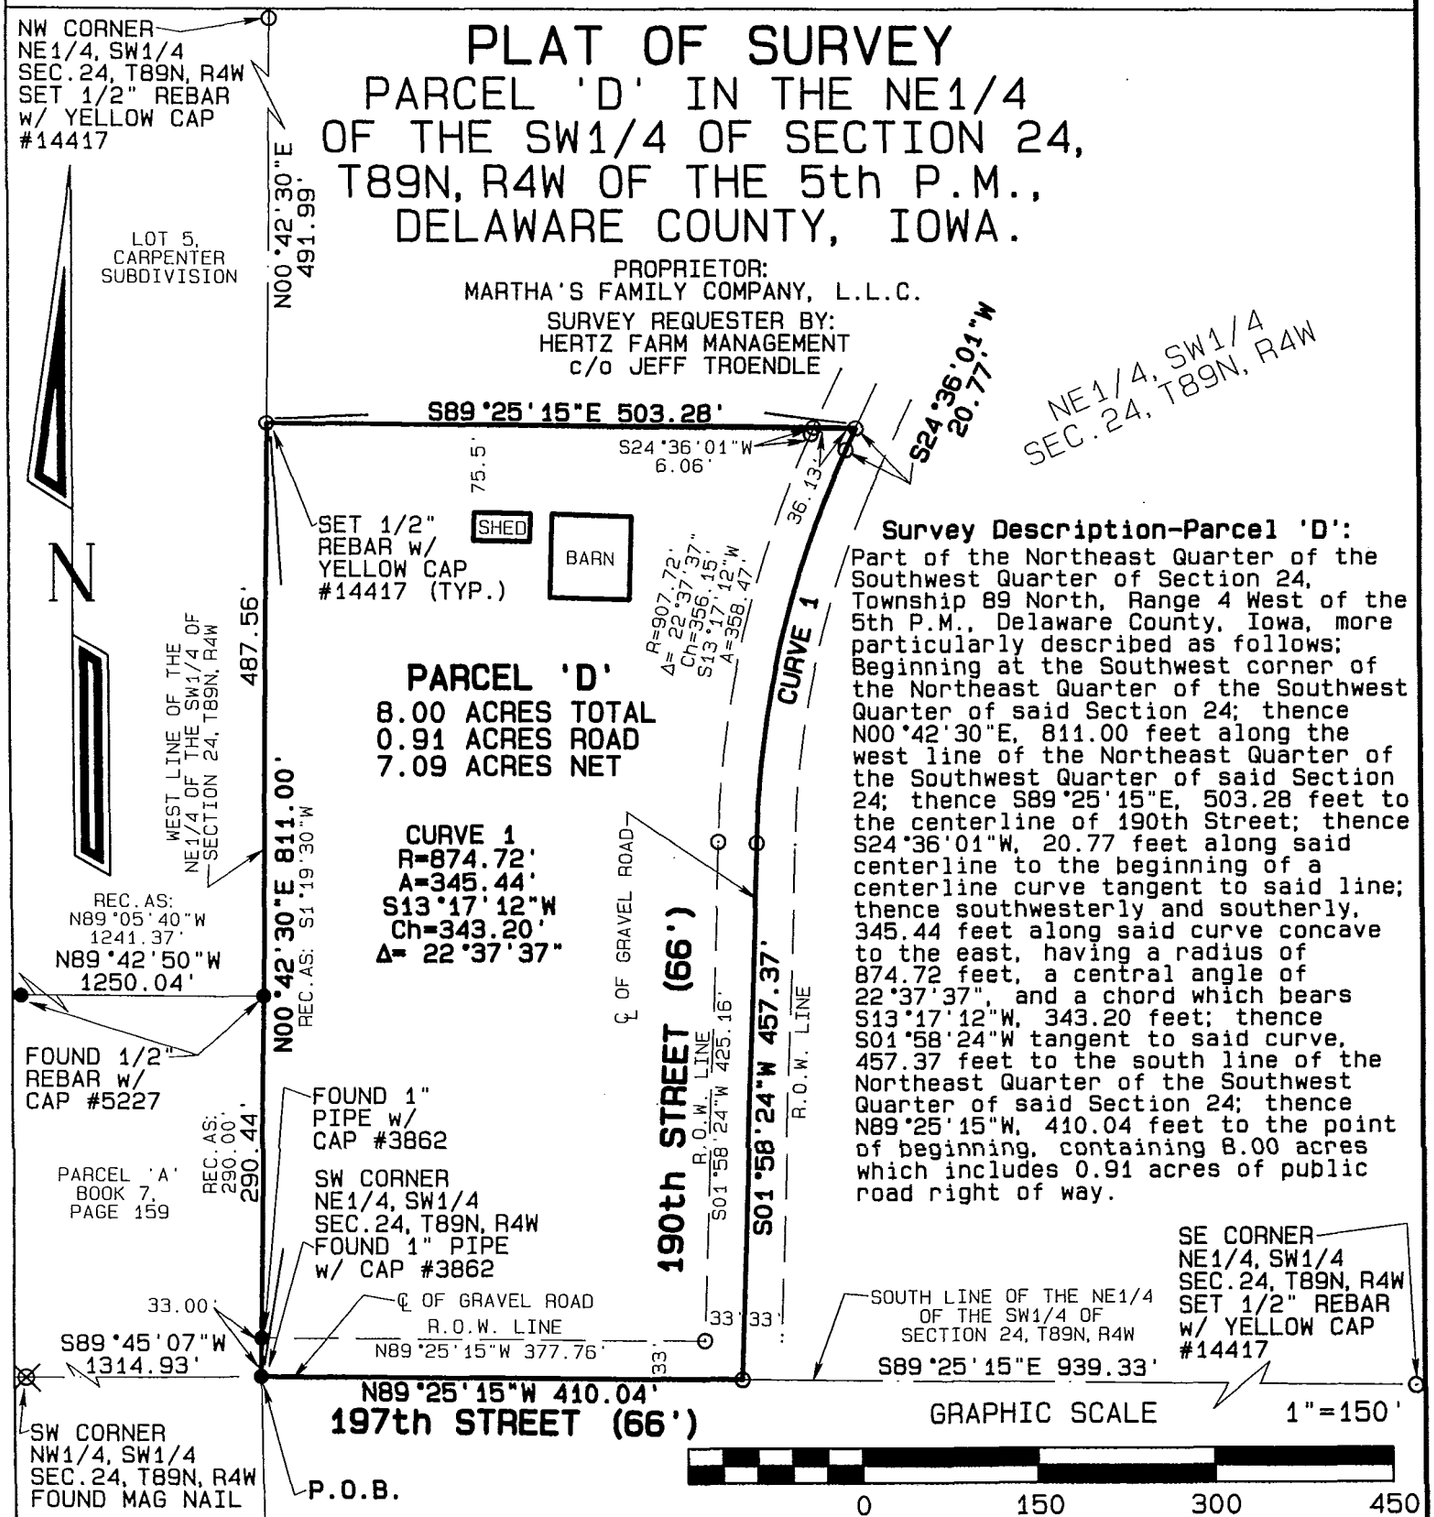

Survey Description-Parcel 'D':
Part of the Northeast Quarter of the Southwest Quarter of Section 24, Township 89 North, Range 4 West of the 5th P.M., Delaware County, Iowa, more particularly described as follows; Beginning at the Southwest corner of the Northeast Quarter of the Southwest Quarter of said Section 24; thence N00°42'30"E, 811.00 feet along the west line of the Northeast Quarter of the Southwest Quarter of said Section 24; thence S89°25'15"E, 503.28 feet to the centerline of 190th Street; thence S24°36'01"W, 20.77 feet along said centerline to the beginning of a centerline curve tangent to said line; thence southwesterly and southerly, 345.44 feet along said curve concave to the east, having a radius of 874.72 feet, a central angle of 22°37'37", and a chord which bears S13°17'12"W, 343.20 feet; thence S01°58'24"W tangent to said curve, 457.37 feet to the south line of the Northeast Quarter of the Southwest Quarter of said Section 24; thence N89°25'15"W, 410.04 feet to the point of beginning, containing 8.00 acres which includes 0.91 acres of public road right of way.

LICENSED LAND SURVEYOR
DAVID P. SCHNEIDER
#14417
IOWA

I hereby certify that this land surveying document was prepared and the related survey work was performed by me or under my direct personal supervision and that I am a duly licensed Land Surveyor under the laws of the State of Iowa.

David P. Schneider 5/5/2005

David P. Schneider P.L.S. #14417 Date:
My license renewal date is December 31, 2005.

Pages or sheets covered by this seal: THIS SHEET ONLY

SCHNEIDER
Land Surveying
&
Planning, Inc.
P.O. Box 128
Farley, Iowa 52046
Ph# 563-744-3631
Fax 563-744-3629

Project: 760
Date: 4/26/2005
Sheet: 1 of 1

BOOK 2005 PAGE 1594