FILED
SHARON K. COBB
DELAWARE COUNTY AUDITOR
JUN 1 2005

FILED
JOHN R. KLAUS
DELAWARE COUNTY ASSESSOR
JUN 1 2005


Book 2005 Page 1927
Document 2005 1927 Type 06 002 Pages 1
Date 6/01/2005 Time 1:13 PM
Rec Amt $7.00

DEBORAH L. PEYTON, RECORDER/REGISTRAR
DELAWARE COUNTY IOWA

PREPARED BY: J DAVID GIBBS; 105 W. MAIN ST., MANCHESTER, IA 52057 563-927-2434

PLAT OF SURVEY

LOTS 7, 8 & 9, H.L.C. SECOND SUBDIVISION
SEC. 30, T88N, R4W OF THE FIFTH P.M., DELAWARE COUNTY, IOWA

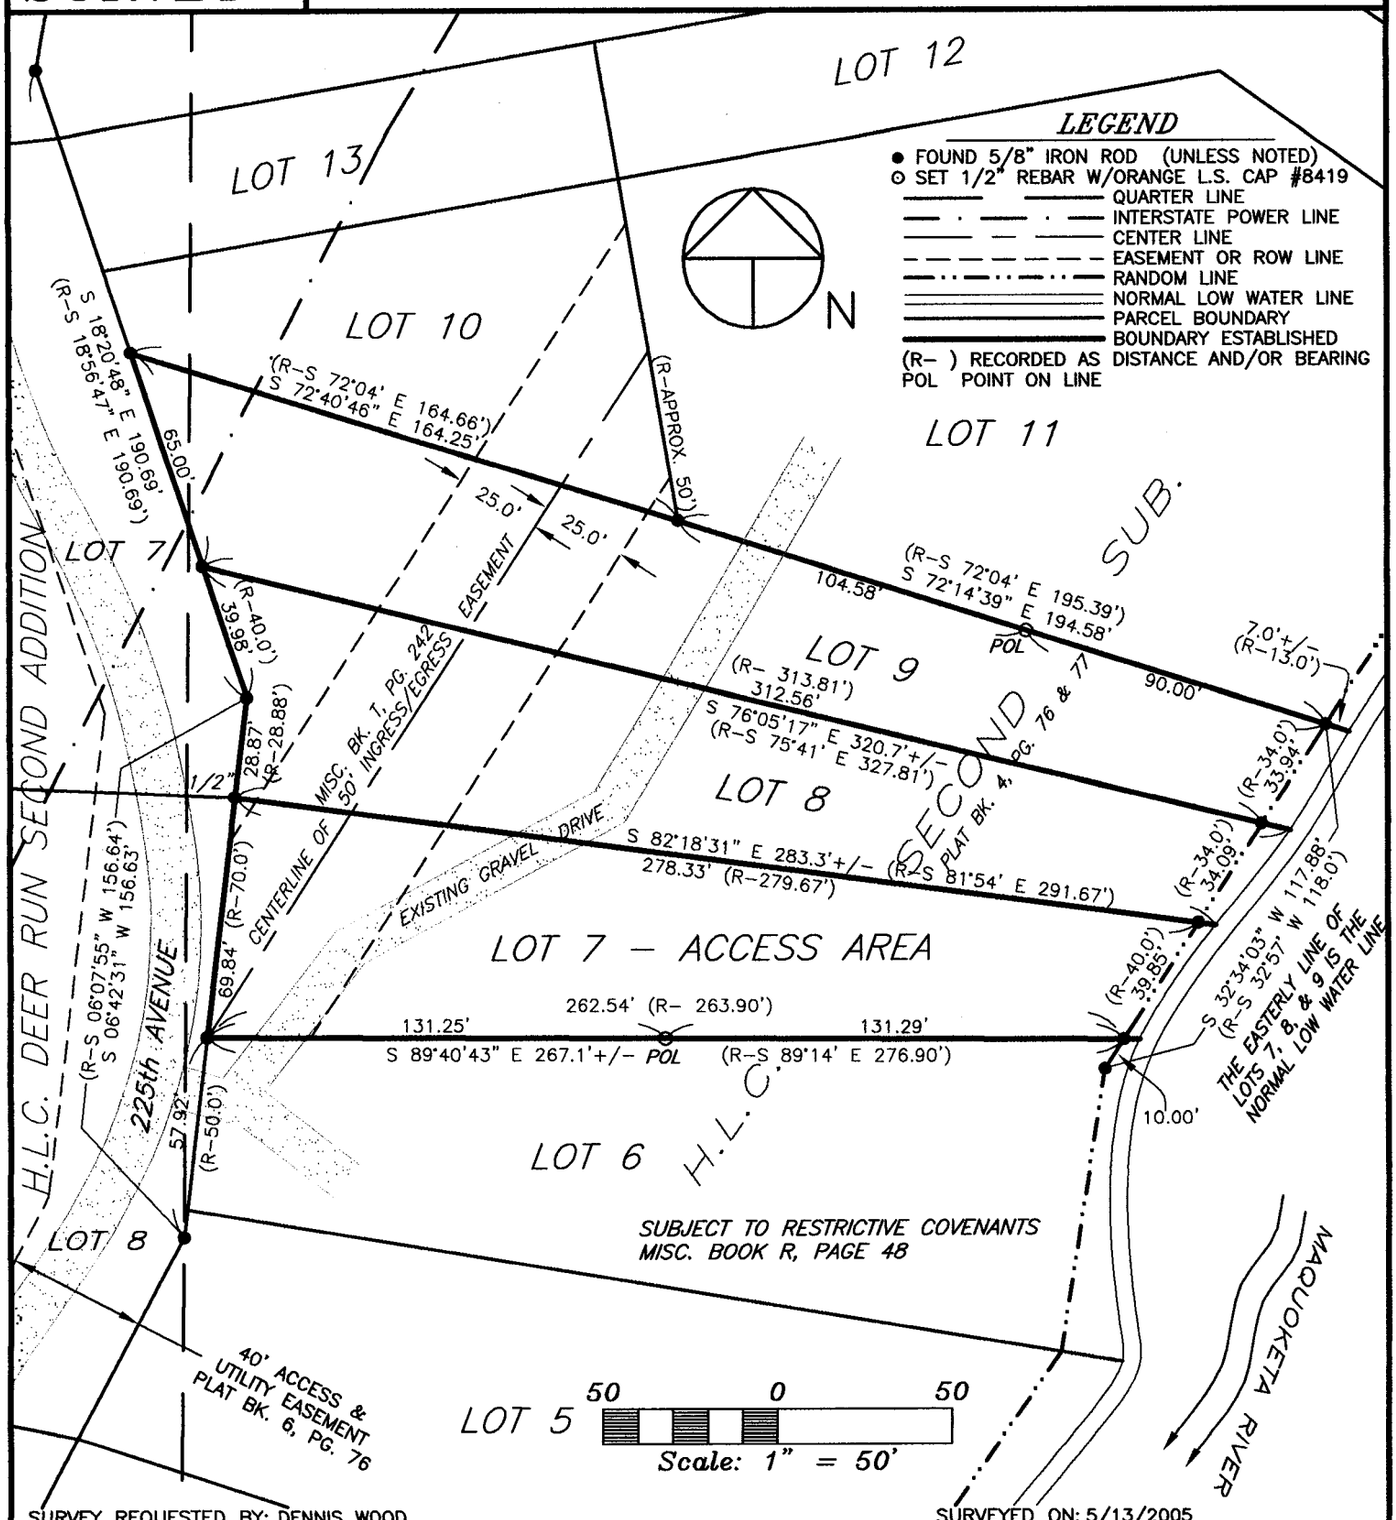

PROPRIETORS: THE MARY PATRICIA MILLER REVOCABLE TRUST
THE DAVID E.G. MILLER REVOCABLE TRUST
MARY PATRICIA MILLER & DAVID E.G. MILLER, CO-TRUSTEES

I HEREBY CERTIFY THAT THIS LAND SURVEYING DOCUMENT WAS PREPARED AND THE RELATED SURVEY WORK WAS PERFORMED BY ME OR UNDER MY DIRECT PERSONAL SUPERVISION AND THAT I AM A DULY LICENSED LAND SURVEYOR UNDER THE LAWS OF THE STATE OF IOWA.

J. David Gibbs 5/31/05

J. DAVID GIBBS, P.E., L.S. LIC. #8419 DATE

MY LICENSE RENEWAL DATE IS DECEMBER 31, 2006

LICENSED LAND SURVEYOR
J. DAVID GIBBS
8419

PAGES OR SHEETS COVERED BY THIS SEAL: 1

GIBBS ENGINEERING & SURVEYING
105 WEST MAIN STREET
MANCHESTER, IA 52057

PROJECT NO.	04-08/05-31
SCALE:	1"=50'
DATE:	5/18/2005
DRAWN BY:	RLR
CHECKED BY:	JDG
FIELD BK:	D.L.
REVISED	
SHEET	1 OF 1

BOOK 2005 PAGE 1927