Book 2005 Page 2143
Document 2005 2143 Type 06 002 Pages 1
Date 6/21/2005 Time 3:50 PM
Rec Amt $7.00

DEBORAH L. PEYTON, RECORDER/REGISTRAR
DELAWARE COUNTY IOWA

FILED
JOHN R. KLAUS
DELAWARE COUNTY ASSESSOR


JUN 21 2005

FILED
SHARON McCRABB
DELAWARE COUNTY AUDITOR

JUN 21 2005

# PLAT OF SURVEY

PERIMETER SURVEY OF LOTS 907 – LOT 913 AND OF LOTS 1104 – LOT 1110
TOWN OF DELAWARE, SEC. 32, T89N, R4W OF THE FIFTH P.M., DELAWARE COUNTY, IOWA

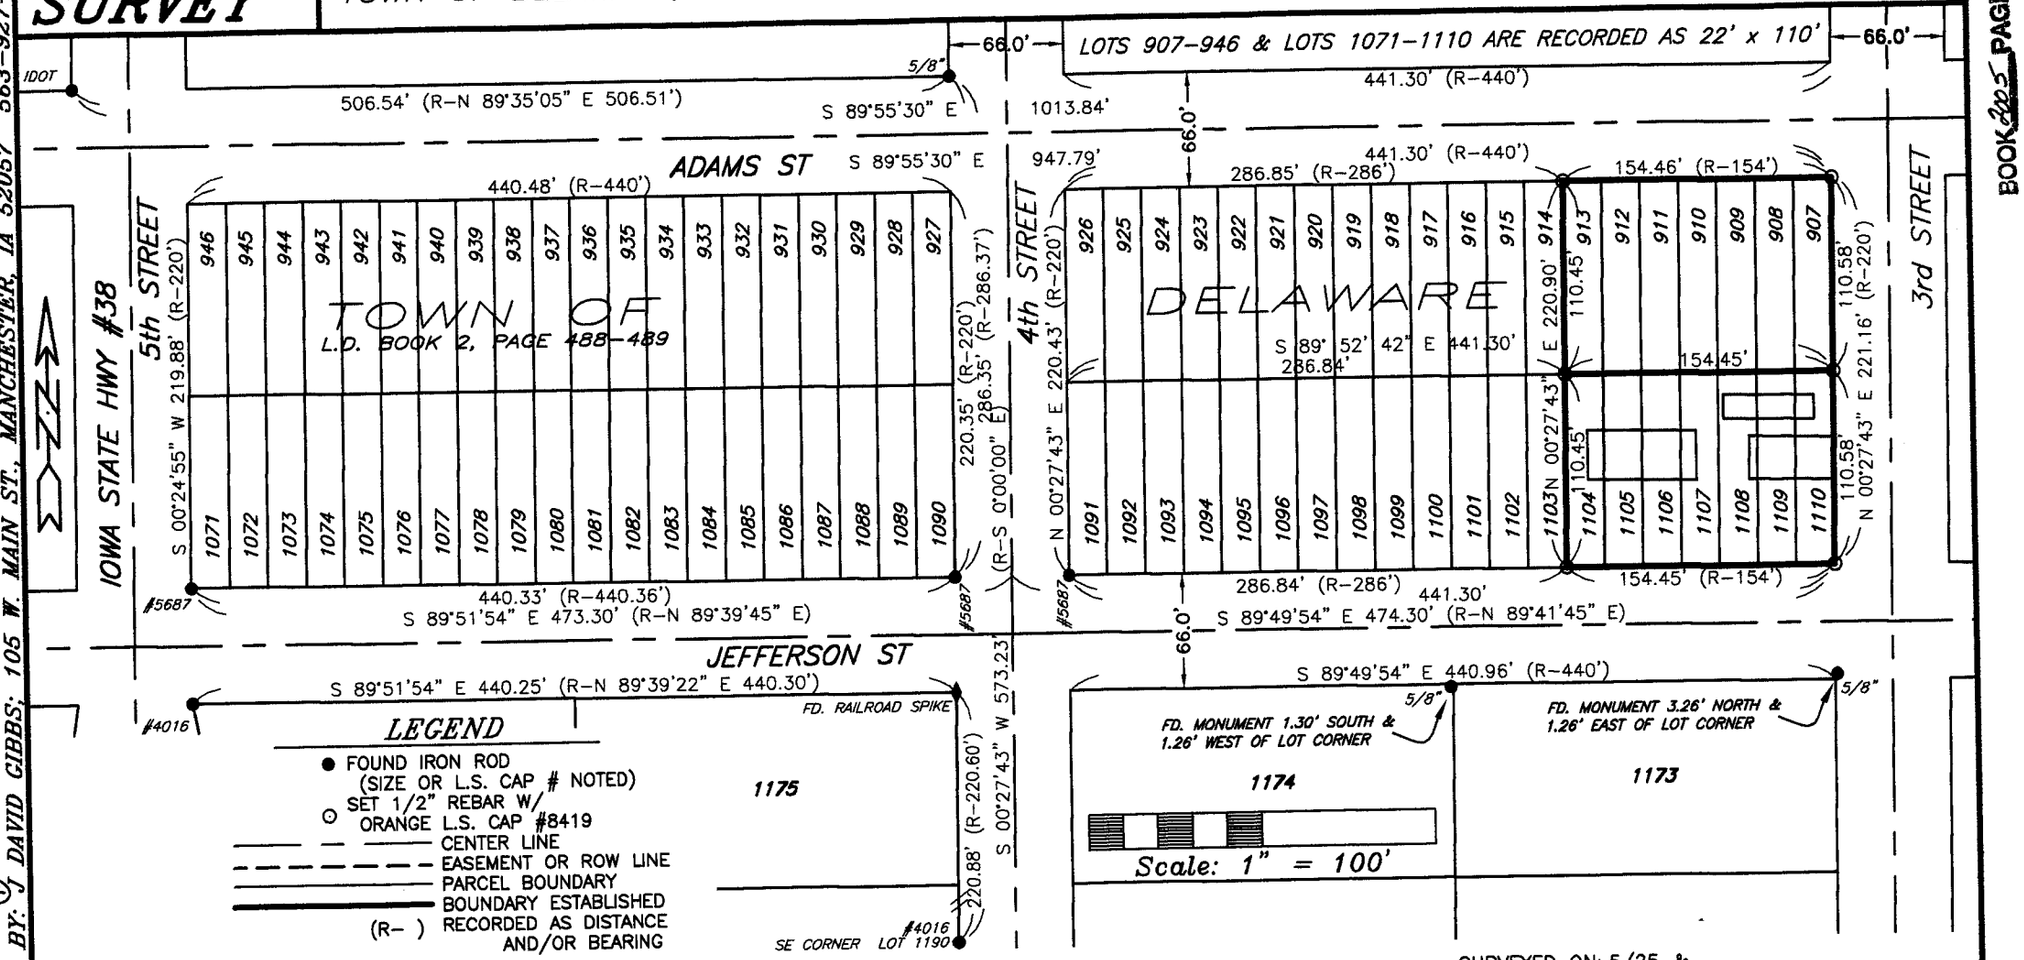


PREPARED BY: J. DAVID GIBBS; 105 W. MAIN ST., MANCHESTER, IA 52057 563-927-2434

SURVEY REQUESTED BY: HARLON BOND

SURVEYED ON: 5/25 &

| | |
|---|---|
| SCALE: 1"=100' | PROPRIETORS: HARLAN D. BOND & DAN ALDEN |
| DATE: 6/2/2005 | PROJECT NO. 05–32 |
| DRAWN BY: RLR | |
| CHECKED BY: JDG | |
| FIELD BK: D.L. | |
| REVISED | |
| SHEET 1 OF 1 | |

I HEREBY CERTIFY THAT THIS LAND SURVEYING DOCUMENT WAS PREPARED AND THE RELATED SURVEY WORK WAS PERFORMED BY ME OR UNDER MY DIRECT PERSONAL SUPERVISION AND THAT I AM A DULY LICENSED LAND SURVEYOR UNDER THE LAWS OF THE STATE OF IOWA.

J. David Gibbs 6/21/05

J. DAVID GIBBS, P.E., L.S. LICENSE #8419 DATE

MY LICENSE RENEWAL DATE IS DECEMBER 31, 2006

LICENSED LAND SURVEYOR J. DAVID GIBBS 8419 IOWA

PAGES OR SHEETS COVERED BY THIS SEAL: 1

GIBBS ENGINEERING & SURVEYING
105 WEST MAIN STREET, MANCHESTER, IA 52057

BOOK 2005 PAGE 2143