FILED
SHARON McCRABB
DELAWARE COUNTY AUDITOR

JUN 23 2005

FILED
JOHN R. KLAUS
DELAWARE COUNTY ASSESSOR

JUN 23 2005

Book 2005 Page 2180

Document 2005 2180 Type 06 002 Pages 1
Date 6/23/2005 Time 4:03 PM
Rec Amt $7.00


DEBORAH L. PEYTON, RECORDER/REGISTRAR
DELAWARE COUNTY IOWA

CH H

PREPARED BY: J DAVID GIBBS; 105 W. MAIN ST., MANCHESTER, IA 52057 563-927-2434

PLAT OF SURVEY

CENTERLINE OF FORMER CHICAGO AND NORTH WESTERN RAILROAD FROM WESTERLY LINE OF NE 1/4 TO THE EASTERLY LINE OF THE SE 1/4, SEC. 32, T90N, R5W OF THE FIFTH P.M., DELAWARE COUNTY, IOWA

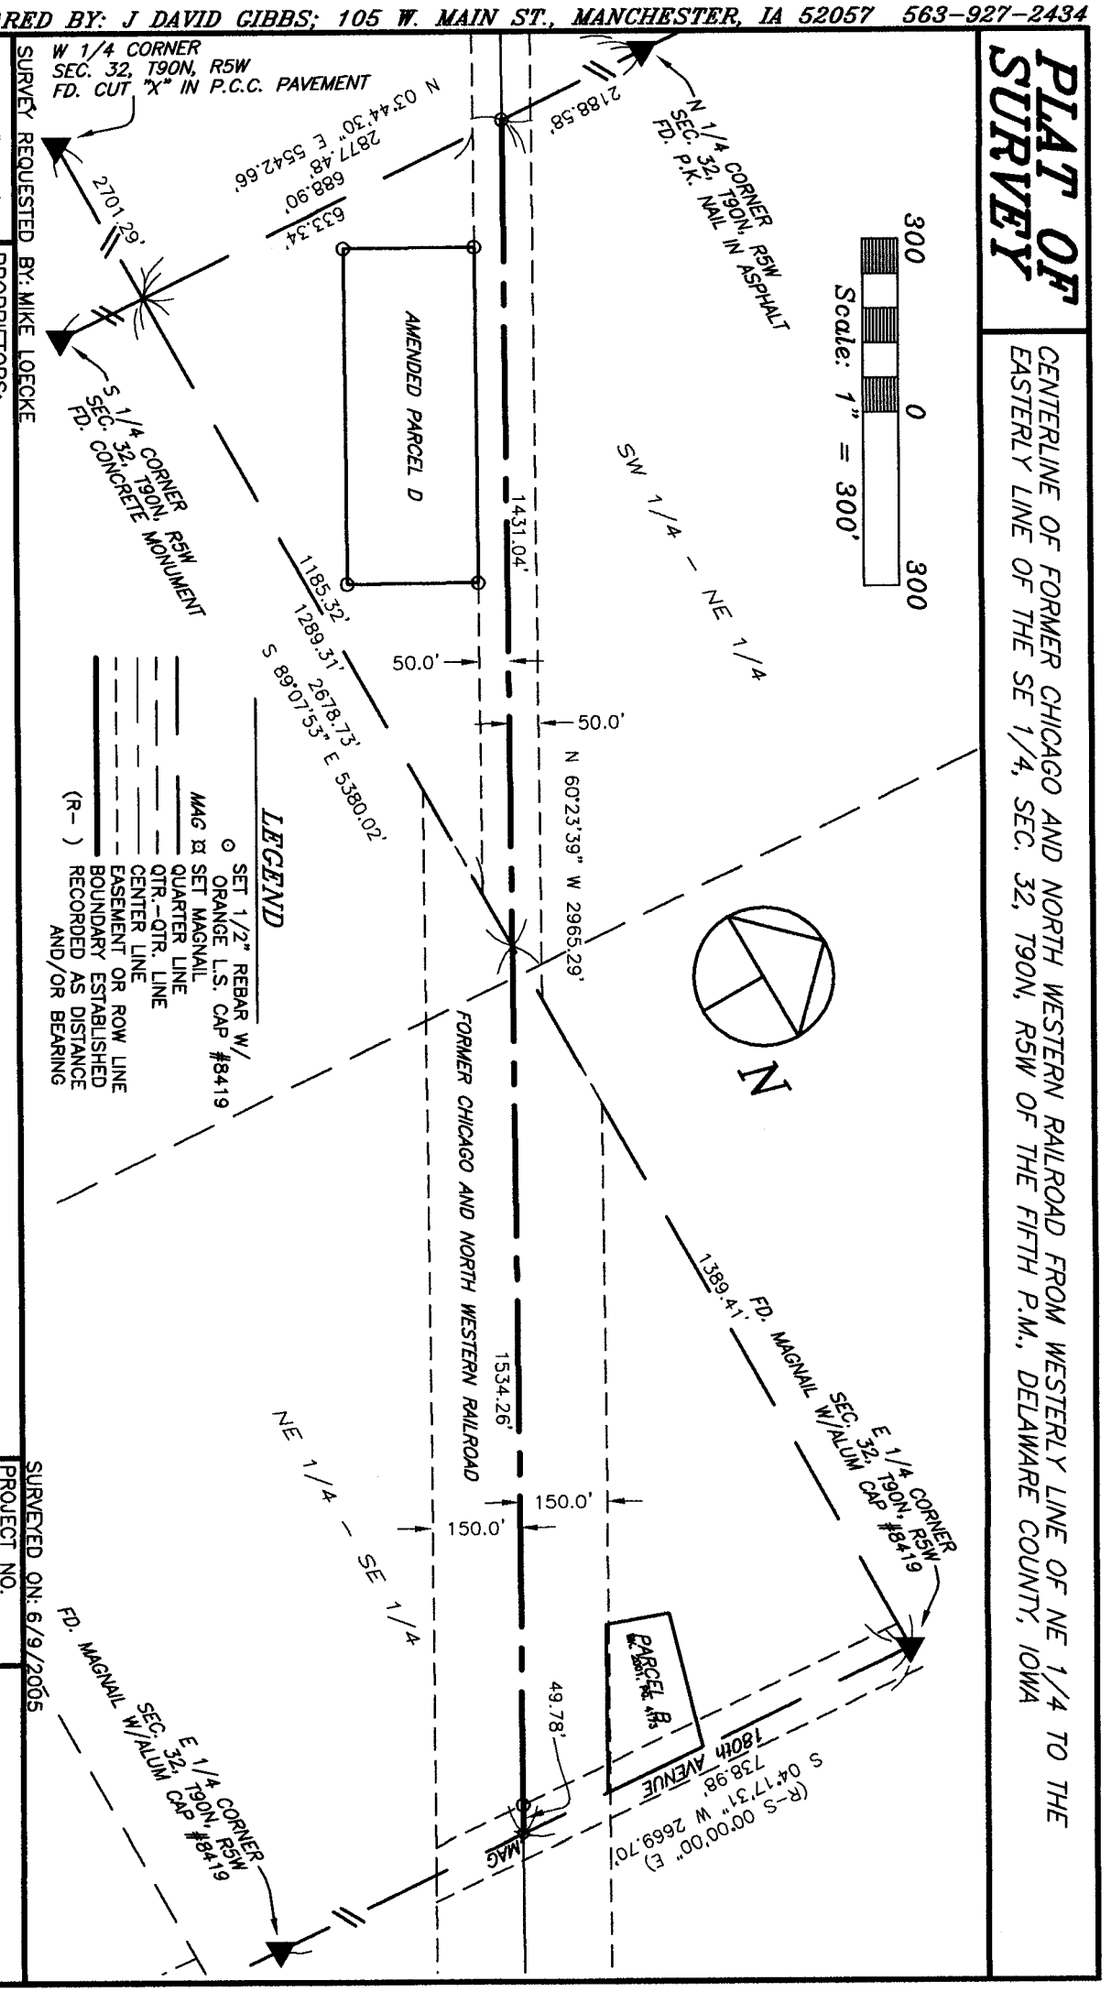

LEGEND

- ⊙ SET 1/2" REBAR W/ ORANGE L.S. CAP #8419
- MAG ⌑ SET MAGNAIL
- QUARTER LINE
- QTR.-QTR. LINE
- CENTER LINE
- EASEMENT OR ROW LINE
- (R-) BOUNDARY ESTABLISHED RECORDED AS DISTANCE AND/OR BEARING

SURVEY REQUESTED BY: MIKE LOECKE

PROPRIETORS:

SWANSON FAMILY FARMS CORPORATION

I HEREBY CERTIFY THAT THIS LAND SURVEYING DOCUMENT WAS PREPARED AND THE RELATED SURVEY WORK WAS PERFORMED BY ME OR UNDER MY DIRECT PERSONAL SUPERVISION, AND THAT I AM A DULY LICENSED LAND SURVEYOR UNDER THE LAWS OF THE STATE OF IOWA.

J. DAVID GIBBS, P.E.& L.S.
MY LICENSE RENEWAL DATE IS DECEMBER 31, 2006

LICENSE #8419

6/23/05
DATE

GIBBS ENGINEERING & SURVEYING
105 WEST MAIN STREET, MANCHESTER, IA 52057

SURVEYED ON: 6/9/2005

PROJECT NO. 05-42

SCALE: 1"=300'	
DATE: 6/10/2005	
DRAWN BY: RLR	
CHECKED BY: JDG	
FIELD BK: D.L.	
REVISED	
SHEET 1 OF 1	

LICENSED LAND SURVEYOR
J. DAVID GIBBS 8419
IOWA

PAGES OR SHEETS COVERED BY THIS SEAL: 1

BOOK 2005 PAGE 2180