
PLAT OF SURVEY

LOTS 584, 585, 586, CITY OF MANCHESTER
SEC. 32, T89N, R5W OF THE FIFTH P.M., DELAWARE COUNTY, IOWA

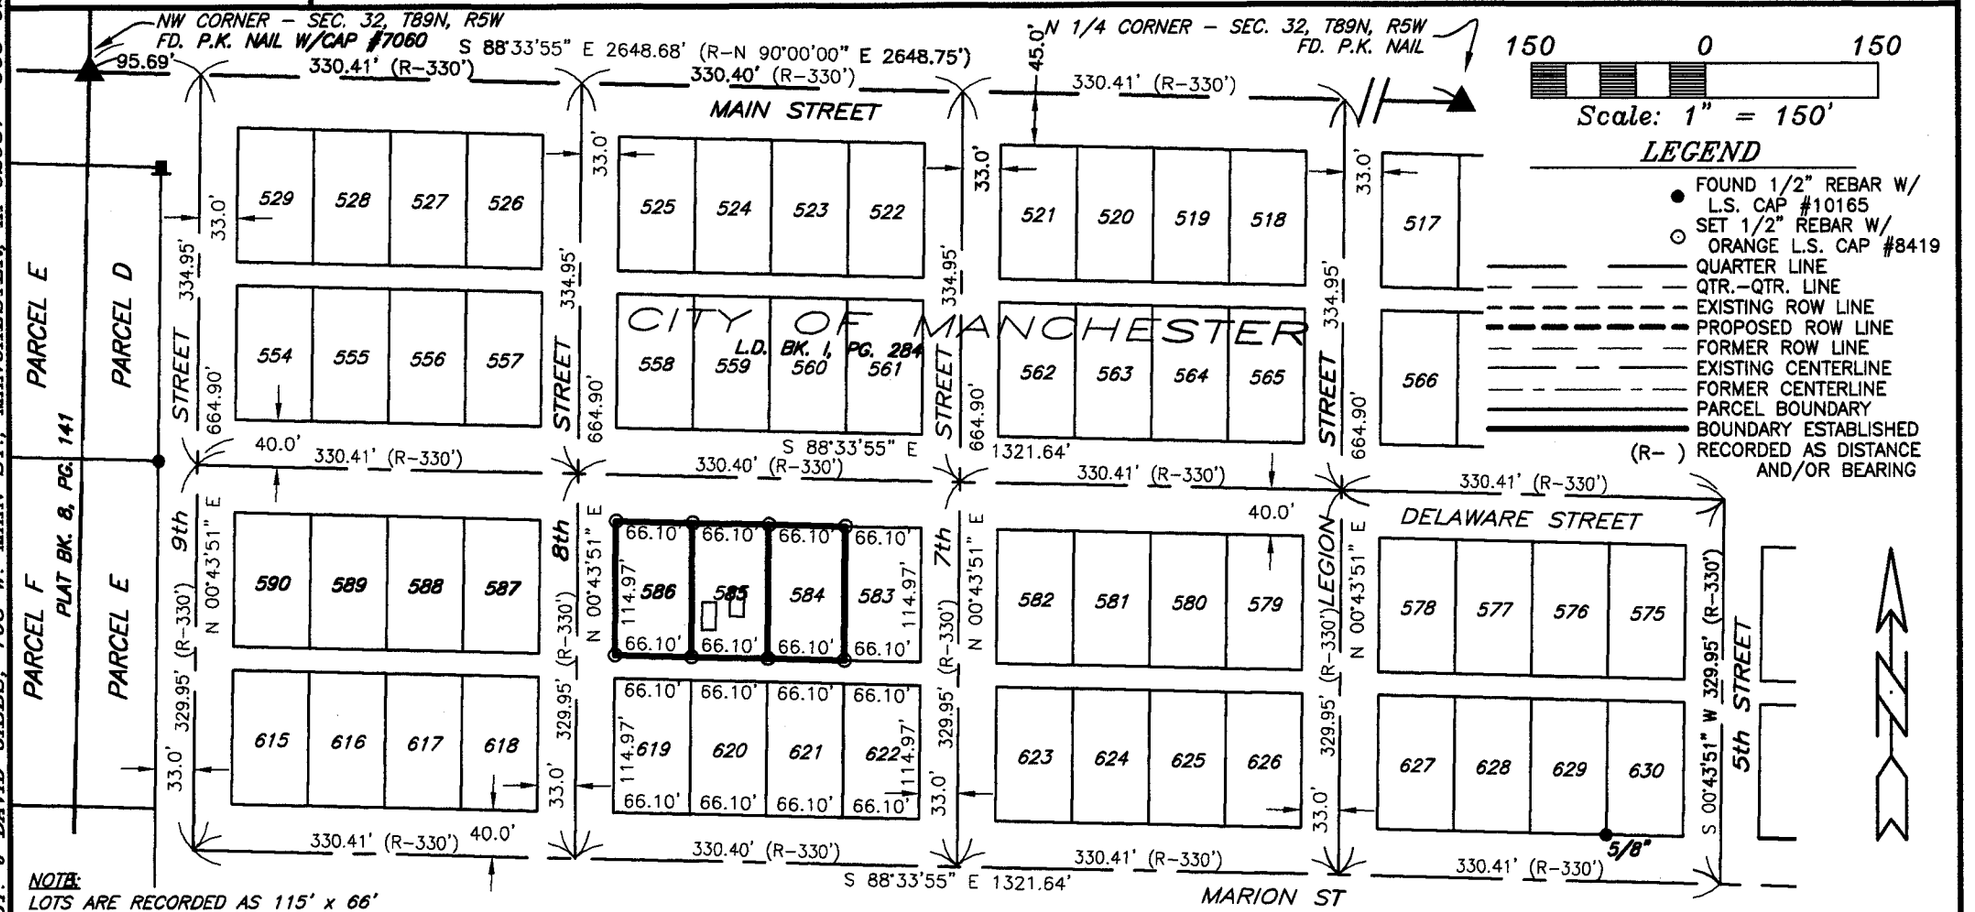

NOTE:
LOTS ARE RECORDED AS 115' x 66'
ALLEYS ARE RECORDED AS 20' WIDE

SURVEY REQUESTED BY: KEN HART

SURVEYED ON: 3/2 & 4/9/2005

PREPARED BY: J. DAVID GIBBS; 105 W. MAIN ST., MANCHESTER, IA 52057 563-927-2434

SCALE: 1"=150'	PROPRIETORS: KENNETH P. HART & ROSE M. HART
DATE: 3/4/2005	PROJECT NO. 04-78/04-89
DRAWN BY: RLR	
CHECKED BY: JDG	
FIELD BK: D.L.	
REVISED	
SHEET 1 OF	

I HEREBY CERTIFY THAT THIS LAND SURVEYING DOCUMENT WAS PREPARED AND THE RELATED SURVEY WORK WAS PERFORMED BY ME OR UNDER MY DIRECT PERSONAL SUPERVISION AND THAT I AM A DULY LICENSED LAND SURVEYOR UNDER THE LAWS OF THE STATE OF IOWA.

J. DAVID GIBBS, P.E., L.S. LICENSE #8419 DATE 7/28/05
MY LICENSE RENEWAL DATE IS DECEMBER 31, 2006

LICENSED LAND SURVEYOR
J. DAVID GIBBS
8419
IOWA
PAGES OR SHEETS COVERED BY THIS SEAL:

GIBBS ENGINEERING & SURVEYING
105 WEST MAIN STREET, MANCHESTER, IA 52057

Book 2005 Page 2611
Document 2005 2611 Type 06 002 Pages 1
Date 7/29/2005 Time 8:35 AM
Rec Amt $7.00

DEBORAH L. PEYTON, RECORDER/REGISTRAR
DELAWARE COUNTY IOWA

FILED
JOHN R. KLAUS
DELAWARE COUNTY ASSESSOR

JUL 29 2005

FILED
SHARON MISBACH

JUL 29 2005

BOOK 2005 PAGE 2611