Book 2005 Page 2920
Document 2005 2920 Type 06 002 Pages 1
Date 8/22/2005 Time 8:56 AM
Rec Amt $7.00

DEBORAH L. PEYTON, RECORDER/REGISTRAR
DELAWARE COUNTY IOWA


FILED
JOHN R. KLAUS
DELAWARE COUNTY ASSESSOR
AUG 22 2005

AUG 22 2005

BOOK 2005 PAGE 2920

PLAT OF SURVEY

LOT 657, CITY OF MANCHESTER
SEC. 32, T89N, R5W OF THE FIFTH P.M., DELAWARE COUNTY, IOWA

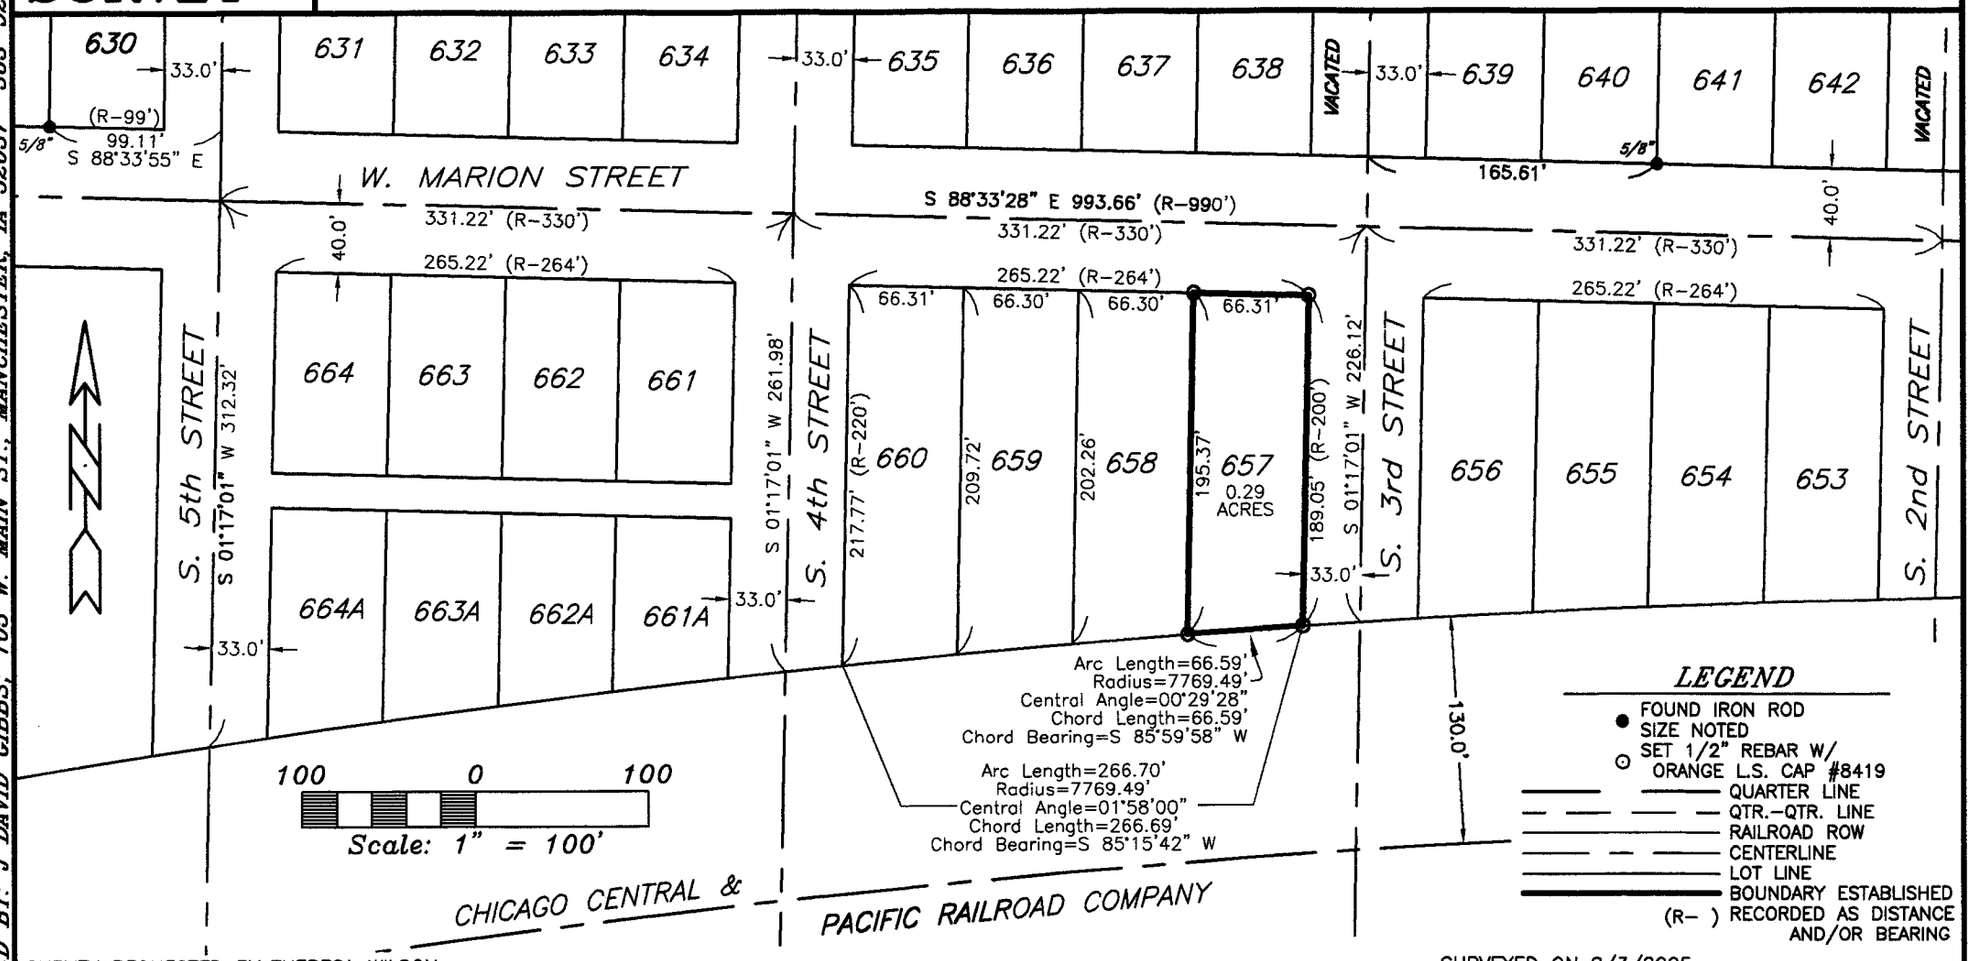

PREPARED BY: J. DAVID GIBBS; 105 W. MAIN ST., MANCHESTER, IA 52057 563-927-2434

SURVEY REQUESTED BY: THERESA WILSON

SURVEYED ON: 8/3/2005

SCALE: 1"=100'	
DATE: 8/4/2005	
DRAWN BY: RLR	
CHECKED BY: JDG	
FIELD BK: D.L.	
REVISED	
SHEET 1 OF 1	

PROPRIETORS: WILLIAM J. WILSON & THERESA J. WILSON

PROJECT NO. 05-51/04-89

I HEREBY CERTIFY THAT THIS LAND SURVEYING DOCUMENT WAS PREPARED AND THE RELATED SURVEY WORK WAS PERFORMED BY ME OR UNDER MY DIRECT PERSONAL SUPERVISION AND THAT I AM A DULY LICENSED LAND SURVEYOR UNDER THE LAWS OF THE STATE OF IOWA.

J. DAVID GIBBS, P.E., L.S. LICENSE #8419 DATE 8/22/05

MY LICENSE RENEWAL DATE IS DECEMBER 31, 2006

LICENSED LAND SURVEYOR
J. DAVID GIBBS
8419
IOWA

PAGES OR SHEETS COVERED BY THIS SEAL: 1

GIBBS ENGINEERING & SURVEYING
105 WEST MAIN STREET, MANCHESTER, IA 52057