FILED
SHARON McCRABB
DELAWARE COUNTY AUDITOR

FILED
JOHN R. KLAUS
DELAWARE COUNTY ASSESSOR

Book 2005 Page 3242
Document 2005 3242 Type 06 002 Pages 1
Date 9/09/2005 Time 10:42 AM
Rec Amt $7.00

SEP 9 2005


SEP 9 2005

DEBORAH L. PEYTON, RECORDER/REGISTRA
DELAWARE COUNTY IOWA

PREPARED BY BILL BURGER 510 3RD STREET WEST COURT, WORTHINGTON, IOWA 52078 (563) 855 2028

PLAT OF SURVEY

RETRACEMENT SURVEY A RETRACEMENT OF THE NORTH 665' OF THE EAST 1700' OF THE S1/2 OF THE SOUTHEAST QUARTER (SE1/4), SECTION TWO (2), TOWNSHIP EIGHTY-EIGHT NORTH (T88N), RANGE FOUR WEST (R4W) OF THE FIFTH PRINCIPAL MERIDIAN, DELAWARE COUNTY, IOWA

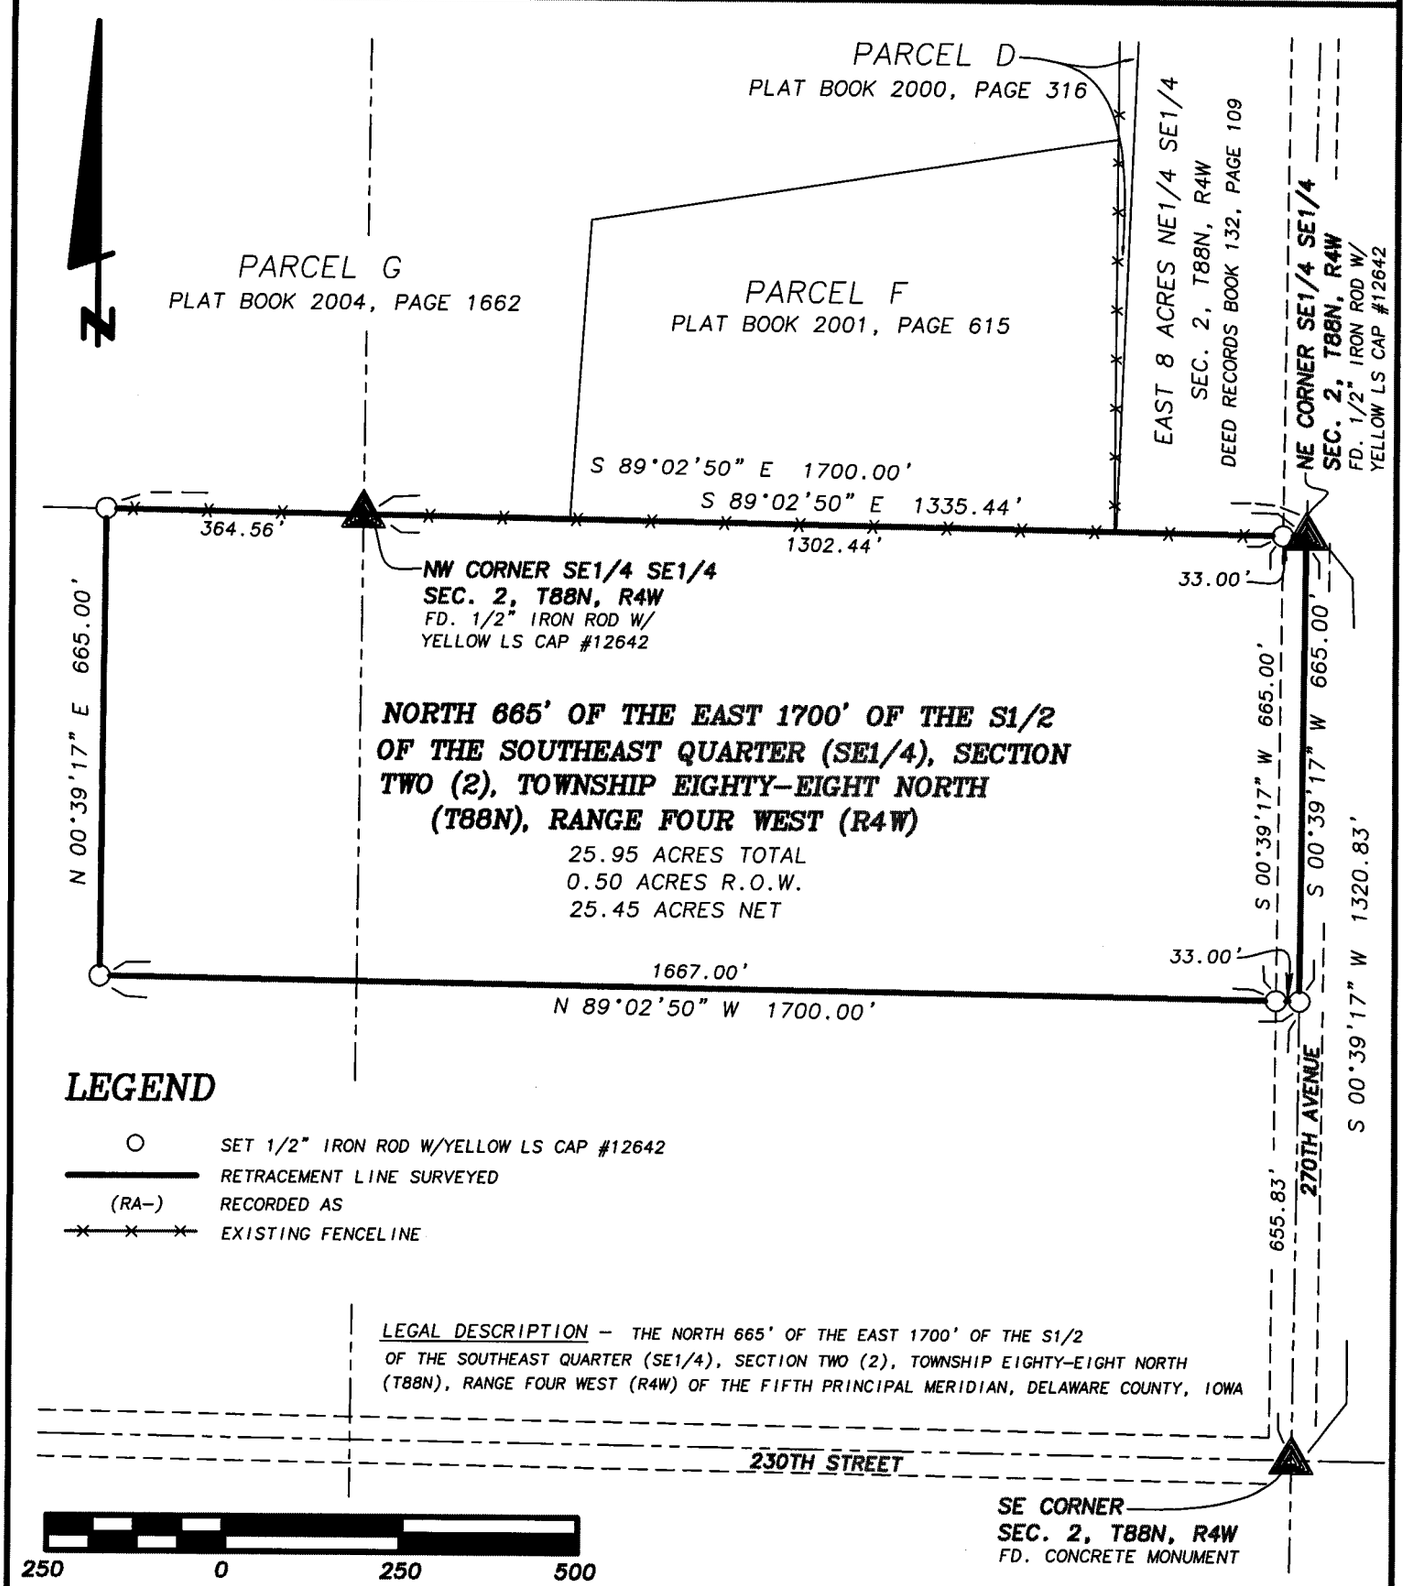

LEGEND

- ○ SET 1/2" IRON ROD W/YELLOW LS CAP #12642
- ——— RETRACEMENT LINE SURVEYED
- (RA-) RECORDED AS
- -x-x-x- EXISTING FENCELINE

LEGAL DESCRIPTION – THE NORTH 665' OF THE EAST 1700' OF THE S1/2 OF THE SOUTHEAST QUARTER (SE1/4), SECTION TWO (2), TOWNSHIP EIGHTY-EIGHT NORTH (T88N), RANGE FOUR WEST (R4W) OF THE FIFTH PRINCIPAL MERIDIAN, DELAWARE COUNTY, IOWA

SCALE: 1" = 250'

DATE OF SURVEY: 7/27/2005

SHEET 1 OF 1

PROPRIETORS: STEVEN E. & LAURIE A. GIBBS

LICENSED LAND SURVEYOR
WILLIAM H. BURGER
12642
IOWA

NO. OF SHEETS COVERED BY THIS SEAL 1

I HEREBY CERTIFY THAT THIS LANDSURVEYING DOCUMENT WAS PREPARED AND RELATED SURVEY WORK WAS PREFORMED BY ME OR UNDER MY DIRECT PERSONAL SUPERVISION AND THAT I AM A DULY LICENSED LAND SURVEYOR UNDER THE LAWS OF THE STATE OF IOWA. MY LICENSE RENEWAL DATE IS DECEMBER 31, 2006

William H Burger 9/7/05

WILLIAM H. BURGER #12642 DATE

Wm. Burger
LandSurveyor
510 3rd Street West Court
Worthington, Iowa 52078

BOOK 2005 PAGE 3242