NOV 28 2005

NOV 28 2005

FILED
JOHN R. KLAUS
DELAWARE COUNTY, IOWA


Book 2005 Page 4211
Document 2005 4211 Type 06 002 Pages 1
Date 11/28/2005 Time 8:43 AM
Rec Amt $7.00

DEBORAH L. PEYTON, RECORDER/REGISTRA
DELAWARE COUNTY IOWA

PREPARED BY BILL BURGER OF WM. BURGER LANDSURVEYOR 510 3RD STREET WEST COURT, WORTHINGTON, IOWA 52078 (563) 855 2028

PLAT OF SURVEY

RETRACEMENT SURVEY THE WEST LINE OF LOT 10 & LOT 9, CAMP-O-DELHI SECTION TWENTY-FOUR (24), TOWNSHIP EIGHTY-EIGHT NORTH (T88N), RANGE FIVE WEST (R5W) OF THE FIFTH PRINCIPAL MERIDIAN, DELAWARE COUNTY, IOWA

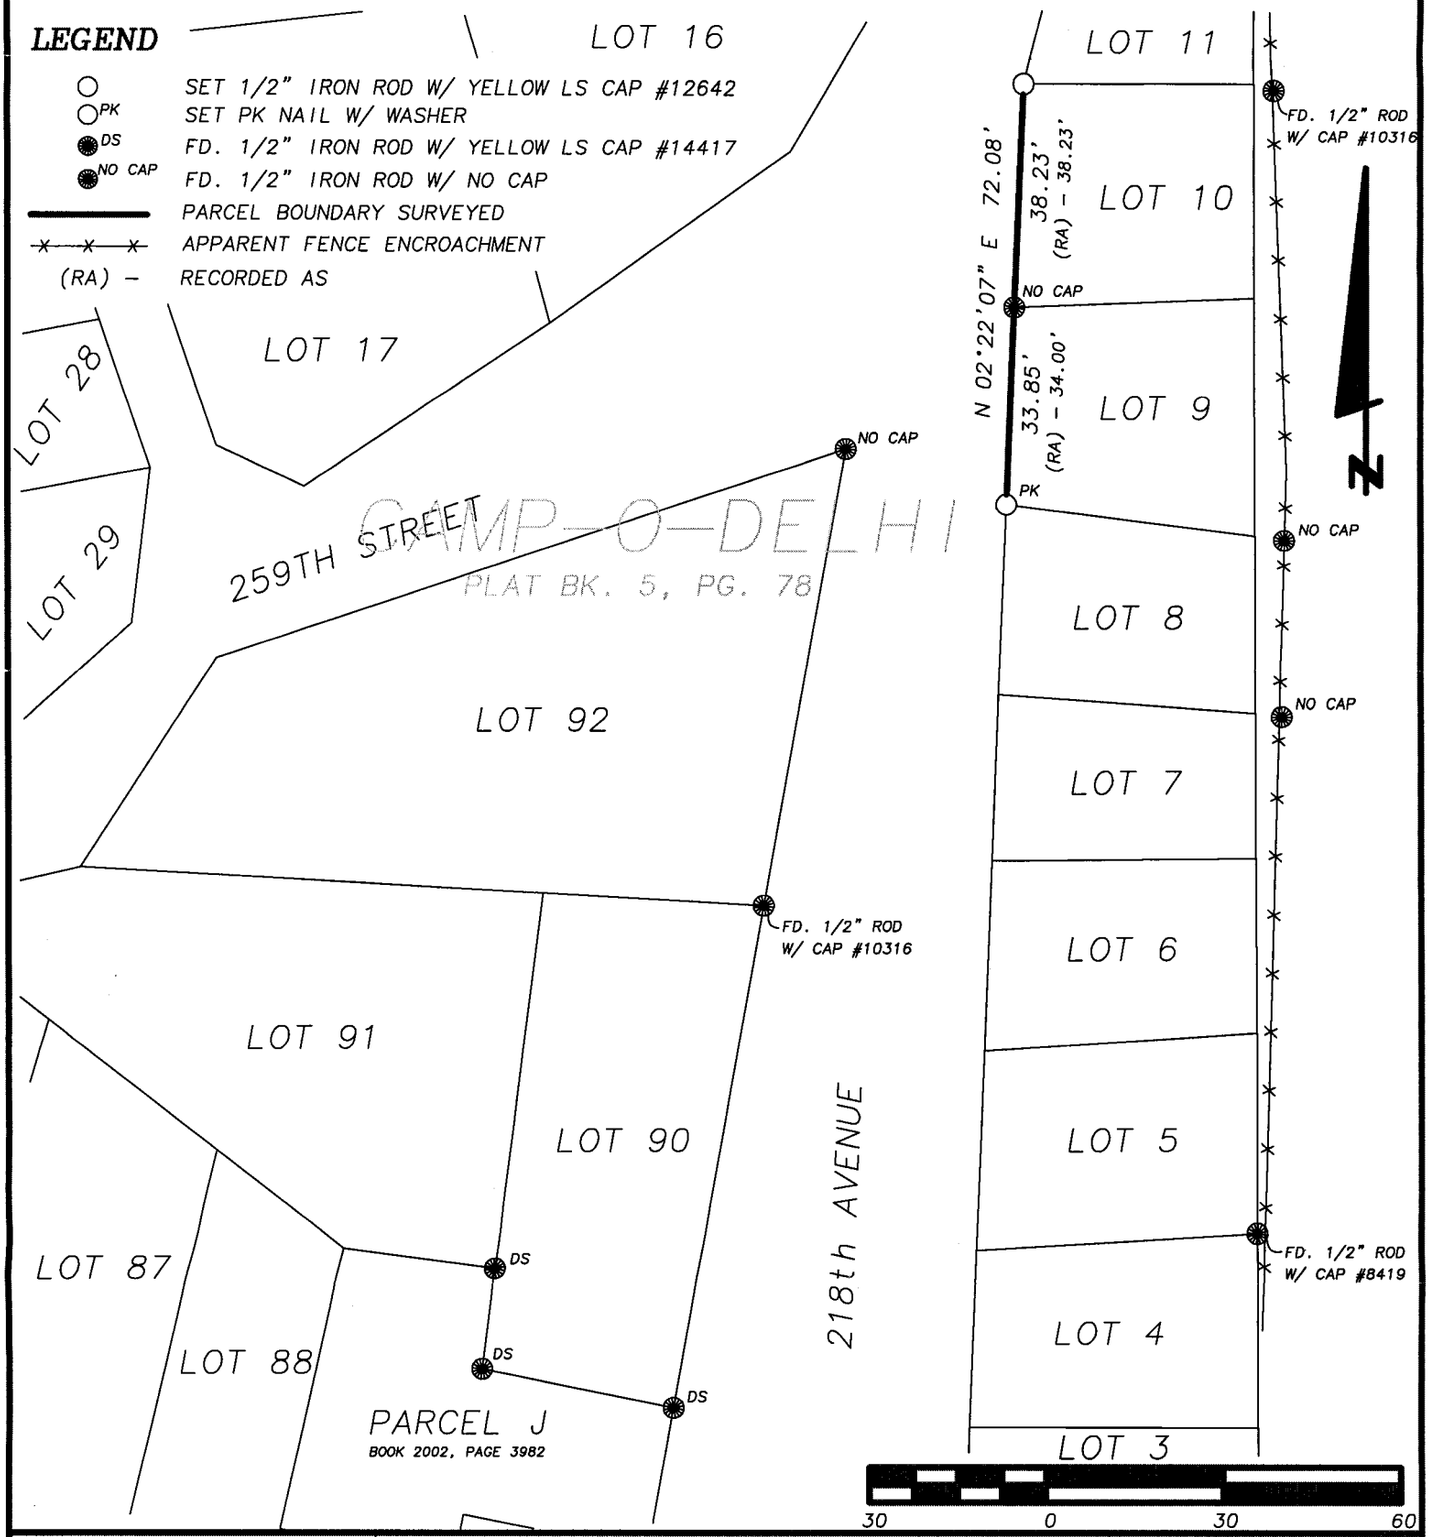

SCALE: 1" = 30'

DATE OF SURVEY: 10/7/2005

SHEET 1 OF 1

PROPRIETORS: LOT 9 & LOT 10 TIMOTHY M. BENN & LORI A. BURGER

LICENSED LAND SURVEYOR
WILLIAM H. BURGER
12642
IOWA

NO. OF SHEETS COVERED BY THIS SEAL 1

I HEREBY CERTIFY THAT THIS LANDSURVEYING DOCUMENT WAS PREPARED AND RELATED SURVEY WORK WAS PREFORMED BY ME OR UNDER MY DIRECT PERSONAL SUPERVISION AND THAT I AM A DULY LICENSED LAND SURVEYOR UNDER THE LAWS OF THE STATE OF IOWA. MY LICENSE RENEWAL DATE IS DECEMBER 31, 2006

William H. Burger 11/22/05

WILLIAM H. BURGER #12642 DATE

Wm. Burger
LandSurveyor
510 3rd Street West Court
Worthington, Iowa 52078

BOOK 2005 PAGE 4211