

PLAT OF SURVEY

THIS SURVEY IS A BOUNDARY OF THE LAND IN T.L.D. BOOK 33, PAGE 54

-LOT 167
-LOT 176
-VACATED ALLEY BETWEEN LOTS 167 & 176
-VACATED DELAWARE ST. BETWEEN E. LINE OF LOT 176 EXTENDED & W. LINE OF POTTER ST.
-E 1/2 OF VACATED POTTER ST. BETWEEN MAIN ST. & DELAWARE ST.
-VACATED POTTER ST. WEST OF LOT 218
ALL IN CITY OF MANCHESTER, DELAWARE COUNTY, IOWA
SEC. 32, T89N, R5W OF THE FIFTH P.M.

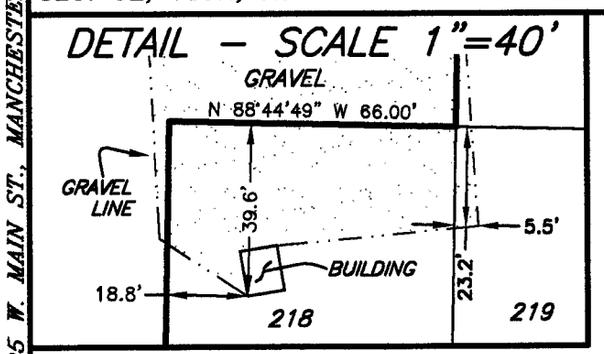

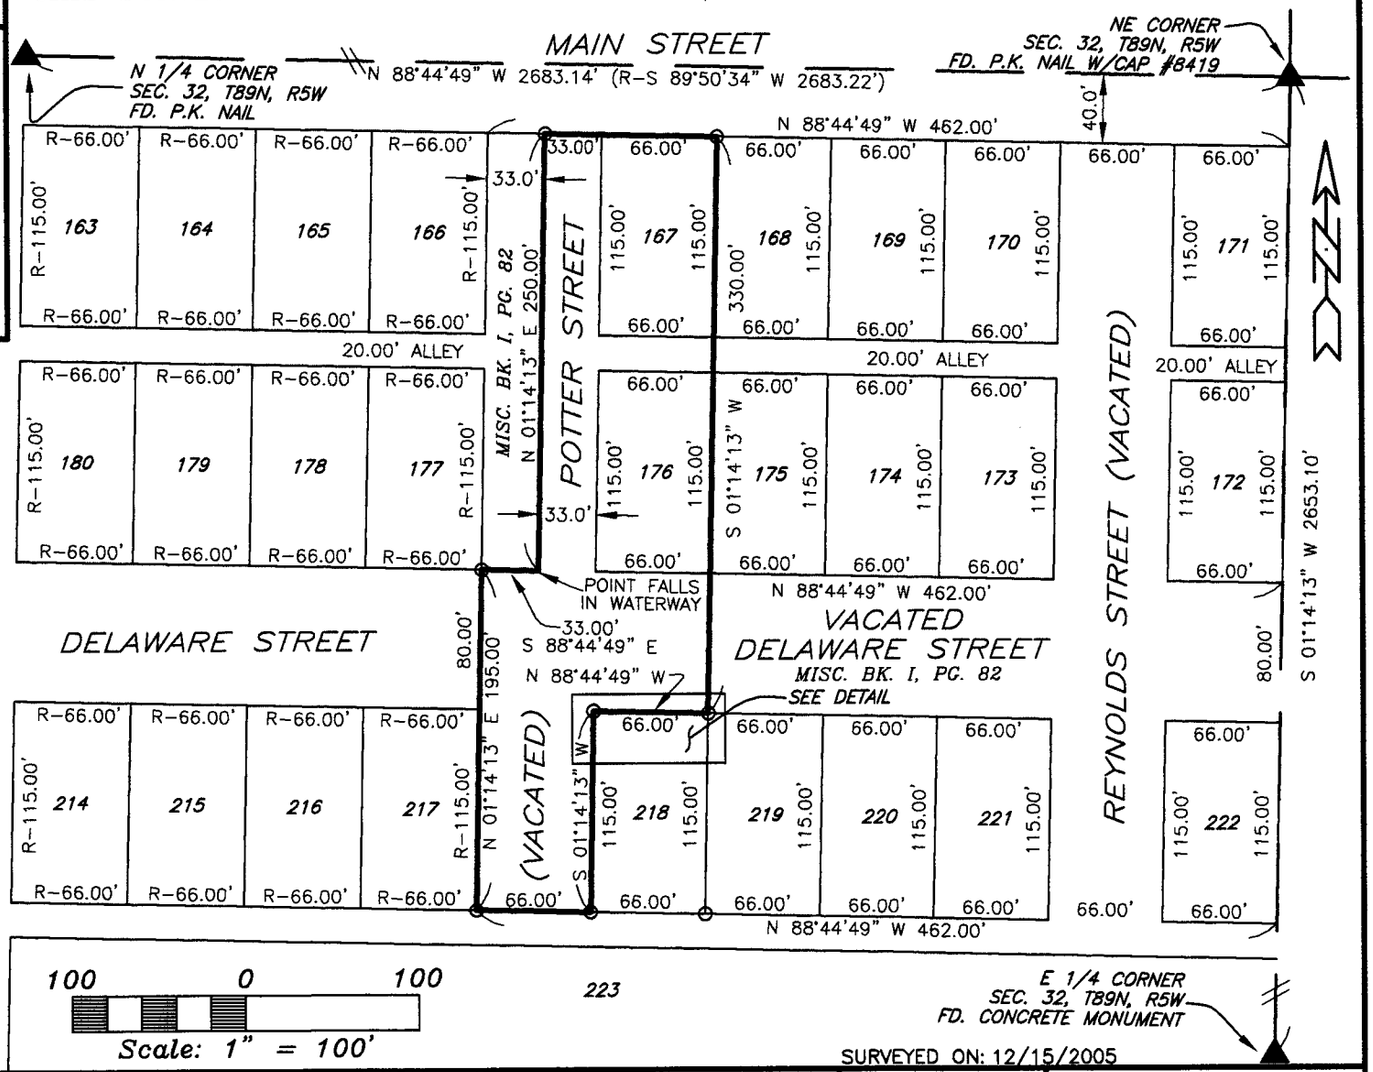

LEGEND

- FOUND 1/2" REBAR W/ ORANGE L.S. CAP #8419
- SET 1/2" REBAR W/ ORANGE L.S. CAP #8419
- QUARTER LINE
- QTR.-QTR. LINE
- PARCEL BOUNDARY
- BOUNDARY ESTABLISHED
- (R-) RECORDED AS DISTANCE AND/OR BEARING

100 0 100
Scale: 1" = 100'

E 1/4 CORNER SEC. 32, T89N, R5W FD. CONCRETE MONUMENT

SURVEY REQUESTED BY: DENNY BURKE

SURVEYED ON: 12/15/2005

SCALE: 1"=100'	PROPRIETORS: *RAYMOND P. BURESH a/k/a RAY P. BURESH a/k/a RAY BURESH c/p DENNY LEE BURKE*
DATE: 12/19/2005	PROJECT NO. 05-95/04-89
DRAWN BY: RLR	I HEREBY CERTIFY THAT THIS LAND SURVEYING DOCUMENT WAS PREPARED AND THE RELATED SURVEY WORK WAS PERFORMED BY ME OR UNDER MY DIRECT PERSONAL SUPERVISION AND THAT I AM A DULY LICENSED LAND SURVEYOR UNDER THE LAWS OF THE STATE OF IOWA.
CHECKED BY: JDG	
REVISED	J. DAVID GIBBS, P.E., L.S. LICENSE #8419 — DATE 12/22/05 — MY LICENSE RENEWAL DATE IS DECEMBER 31, 2006
SHEET 1 OF 1	GIBBS ENGINEERING & SURVEYING — 105 WEST MAIN STREET, MANCHESTER, IA 52057

LICENSED LAND SURVEYOR J. DAVID GIBBS 8419

PAGES OR SHEETS COVERED BY THIS SEAL: 1

PREPARED BY: J. DAVID GIBBS; 105 W. MAIN ST., MANCHESTER, IA 52057 563-927-2434

Book 2005 Page 4499
Document 2005 4499 Type 06 002 Pages 1
Date 12/23/2005 Time 10:49 AM
Rec Amt $7.00

DEBORAH L. PEYTON, RECORDER/REGISTRA
DELAWARE COUNTY IOWA

FILED
JOHN R. KLAUS
DELAWARE COUNTY ASSESSOR

DEC 23 2005

DEC 23 2005

BOOK 2005 PAGE 4499