FILED
APR 25 2006
SHARON McCRABB
DELAWARE COUNTY AUDITOR


FILED
APR 25 2006
CHERI BOEDING-ORCUTT
DELAWARE COUNTY ASSESSOR

Book 2006 Page 1513
Document 2006 1513 Type 06 002 Pages 1
Date 4/25/2006 Time 9:43 AM
Rec Amt $7.00

DEBORAH L. PEYTON, RECORDER/REGISTRA
DELAWARE COUNTY IOWA

LAWRENCE G. CRAWFORD P.E. & L.S. P.O. Box 793 CRAWFORD ENGINEERING & SURVEYING, INC., INDEPENDENCE, IOWA (319)334-7077

PLAT OF SURVEY of Parcel B in the Southwest ¼ of the Southwest ¼ of Section 17, Township 89 North, Range 6 West of the 5th Principal Meridian, Delaware County, Iowa, described as: Beginning at the Southwest Corner of Section 17; thence N00°14'14"E, 30.00 feet along the west line of the Southwest ¼ of Section 17; thence S89°56'51"E, 399.90 feet; thence N00°03'09"E, 325.56 feet; thence S89°56'51"E, 450.00 feet; thence S00°03'09"W, 355.56 feet to the south line of the Southwest ¼ of Section 17; thence N89°56'51"W, 850.00 feet along said south line to the Point of Beginning.

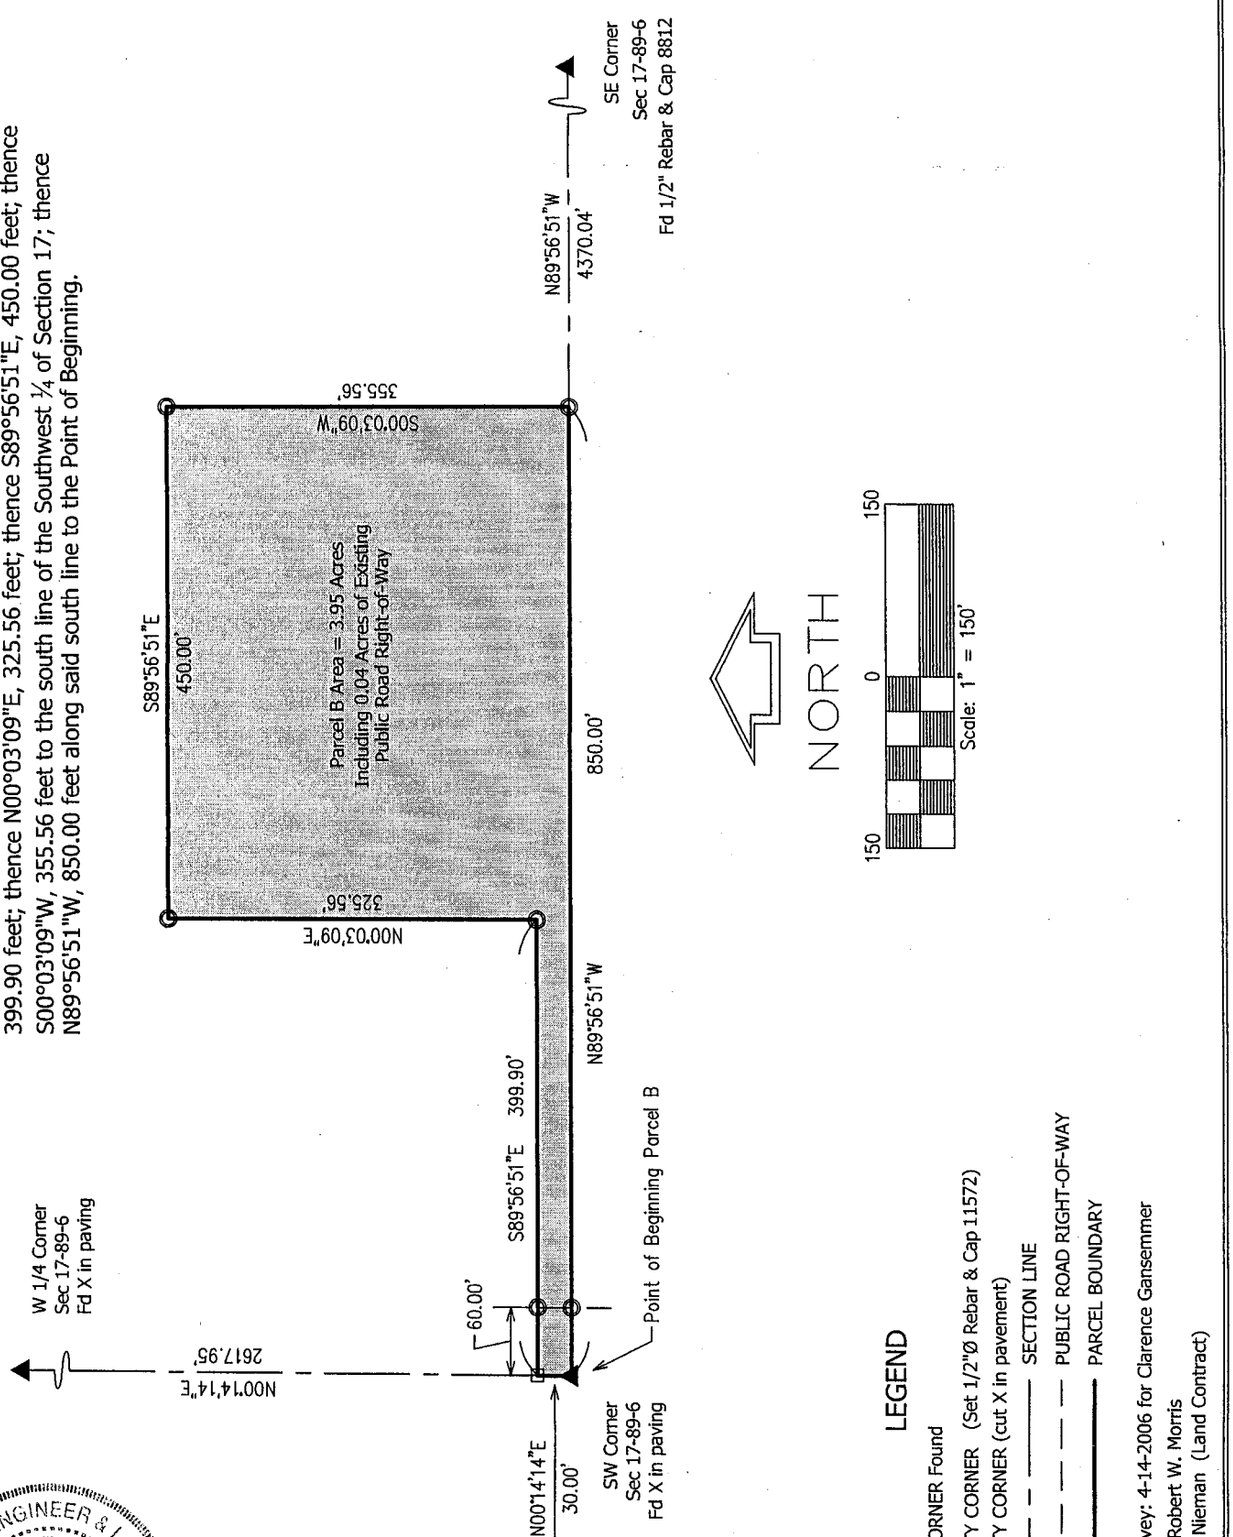

PROFESSIONAL ENGINEER & LAND SURVEYOR
LAWRENCE G. CRAWFORD
IOWA
11572

I HEREBY CERTIFY THAT THIS LAND SURVEYING DOCUMENT WAS PREPARED AND RELATED SURVEY WORK WAS PERFORMED BY ME OR UNDER MY DIRECT PERSONAL SUPERVISION AND THAT I AM A DULY LICENSED LAND SURVEYOR UNDER THE LAWS OF THE STATE OF IOWA.

LICENSE RENEWAL DATE: 12-31-2006 LICENSE NO. 11572

Lawrence G. Crawford 4-20-06

LAWRENCE G. CRAWFORD P.E. & L.S. DATE

CRAWFORD ENGINEERING & SURVEYING, INC.
205 2nd Ave NE Independence, Iowa 50644
(319) 334-7077

PROJECT No. 06223 FLD.BK.No. ____ PAGE ____

BOOK 2006 PAGE 1513