FILED
MAY - 2 2006
SHARON McCRABB
DELAWARE COUNTY AUDITOR

FILED
MAY 2 2006
CHERI BOEDING-ORCUTT
DELAWARE COUNTY ASSESSOR

Book 2006 Page 1616


Document 2006 1616 Type 06 002 Pages 1
Date 5/02/2006 Time 4:08 PM
Rec Amt $7.00

DEBORAH L. PEYTON, RECORDER/REGISTRA
DELAWARE COUNTY IOWA

PREPARED BY/RETURN TO: (X)Chg J DAVID GIBBS; 105 W. MAIN ST., MANCHESTER, IA 52057 563-927-2434

PLAT OF SURVEY

LOT 8 – LAKEVIEW ESTATES FIRST ADDITION
SEC. 23, T88N, R5W OF THE FIFTH P.M., DELAWARE COUNTY, IOWA

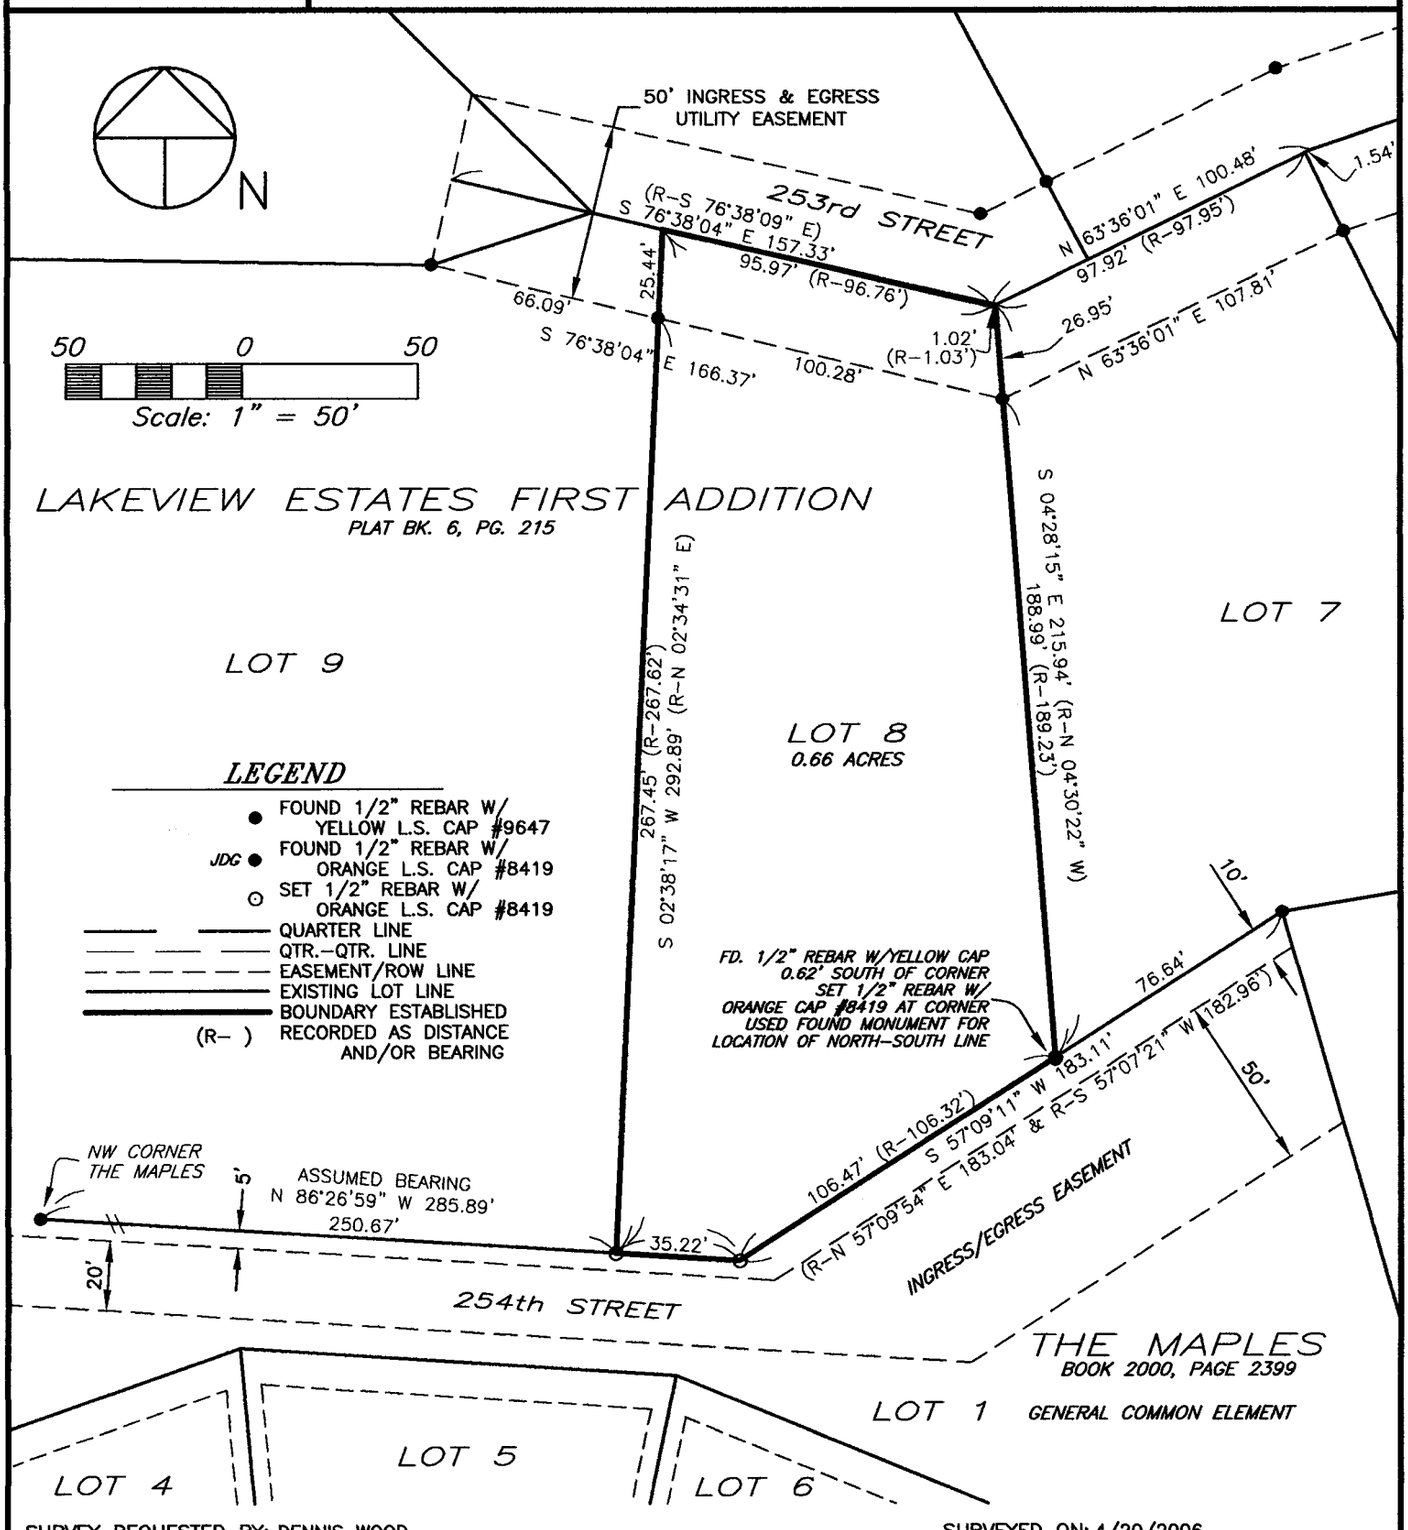

SURVEY REQUESTED BY: DENNIS WOOD

SURVEYED ON: 4/20/2006

PROPRIETORS: *ROBERT H. ENGELKEN & CAROL A. ENGELKEN*
CONRAD M. DUNN & NAOMI K. DUNN

PROJECT NO. 06-43

I HEREBY CERTIFY THAT THIS LAND SURVEYING DOCUMENT WAS PREPARED AND THE RELATED SURVEY WORK WAS PERFORMED BY ME OR UNDER MY DIRECT PERSONAL SUPERVISION AND THAT I AM A DULY LICENSED LAND SURVEYOR UNDER THE LAWS OF THE STATE OF IOWA.

LICENSED LAND SURVEYOR J. DAVID GIBBS 8419 IOWA

J. DAVID GIBBS, P.E., L.S. LIC. #8419 DATE 5/2/06

MY LICENSE RENEWAL DATE IS DECEMBER 31, 2006

PAGES OR SHEETS COVERED BY THIS SEAL: 1

GIBBS ENGINEERING & SURVEYING
105 WEST MAIN STREET
MANCHESTER, IA 52057

SCALE: 1"=50'
DATE: 4/25/2006
DRAWN BY: RLR
CHECKED BY: JDG
FIELD BK: D.L.
REVISED
SHEET 1 OF 1

BOOK 2006 PAGE 1616