
PLAT OF SURVEY

A RETRACEMENT OF THE SOUTH 324' OF THE EAST 537'
OF THE
SE 1/4, SE 1/4, OF SECTION 35-87-05

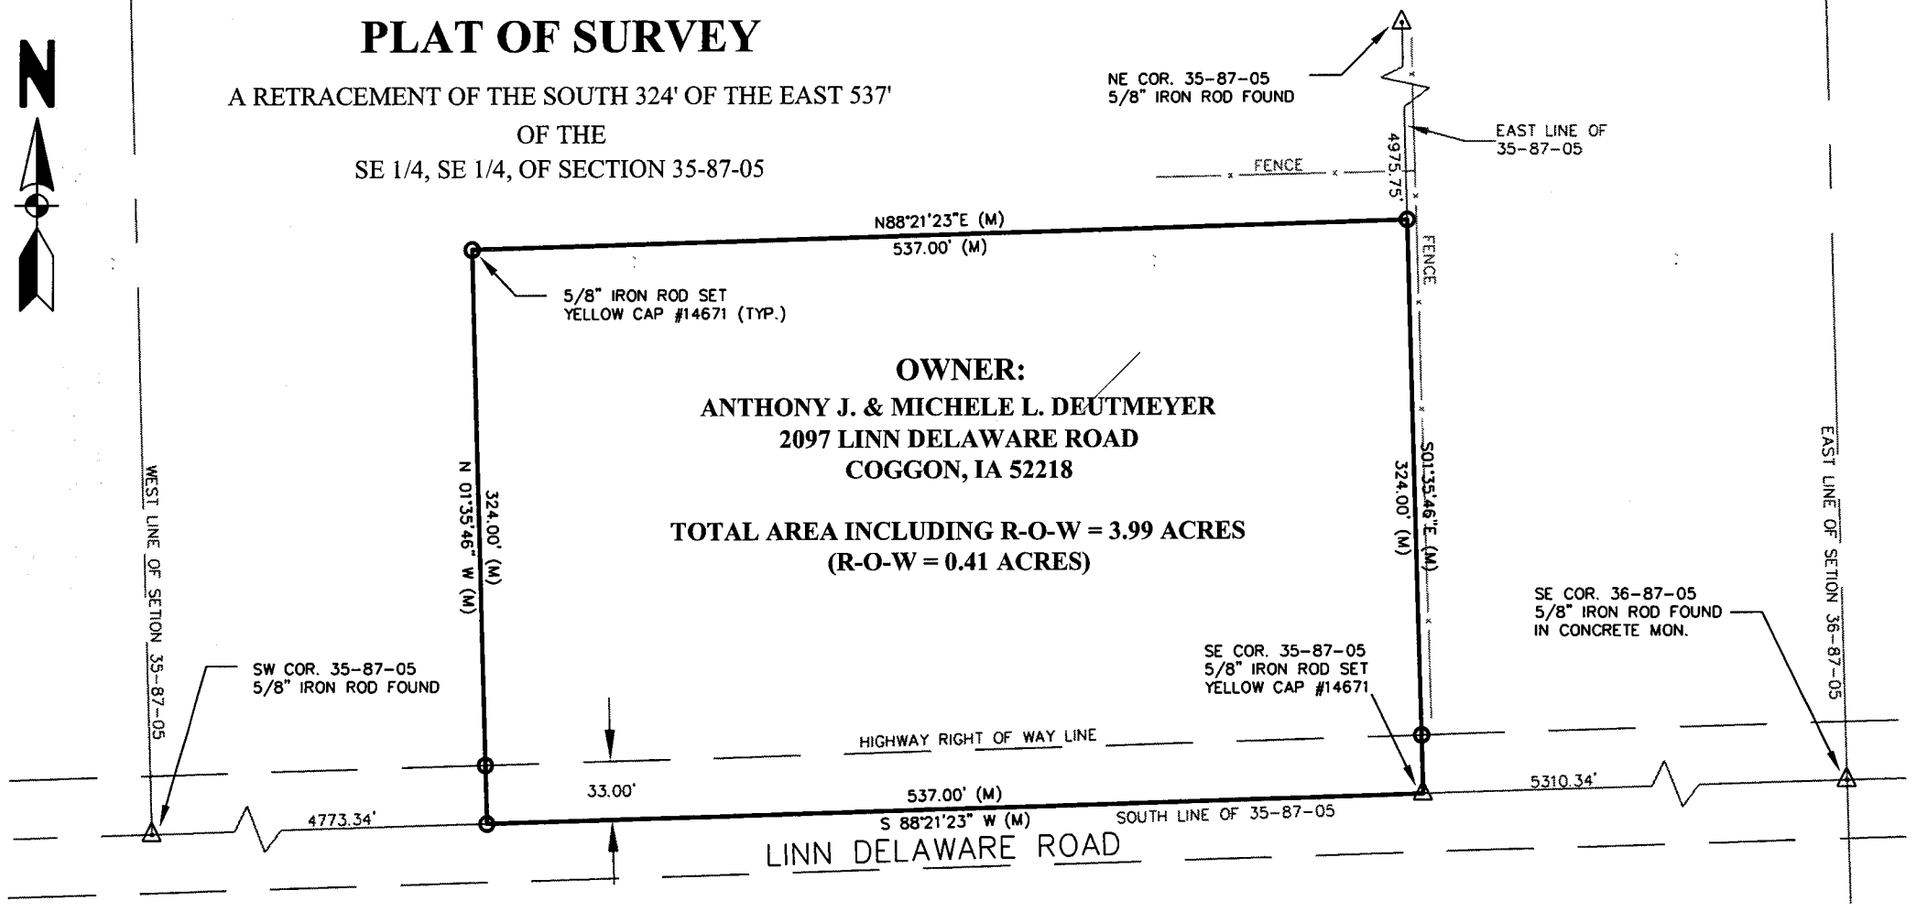

GRAPHIC SCALE
100 0 50 100
(IN FEET)
1 inch = 100 ft.

LEGAL DESCRIPTION: THAT PROPERTY IN THE SOUTHEAST QUARTER OF THE SOUTHEAST QUARTER OF SECTION 35, TOWNSHIP 87 NORTH, RANGE 05 WEST OF THE 5TH P.M., DELAWARE COUNTY, IOWA, DESCRIBED AS FOLLOWS:

BEGINNING AT THE SOUTHEAST CORNER OF SAID SECTION; THENCE ALONG THE SOUTH LINE OF SAID SECTION S 88° 21' 23" W (AN ASSUMED BEARING FOR THIS DESCRIPTION), 537.00'; THENCE N 01° 35' 46" W, 324.00'; THENCE N 88° 21' 23" E, 537.00' TO THE EAST LINE OF SAID SECTION; THENCE ALONG SAID LINE S 01° 35' 46" E, 324.00' TO THE POINT OF BEGINNING.

NOTES:

1. THIS SURVEY WAS COMPLETED 05-01-2006 FOR:
   MR. STEVE GOODE
   26034 W. INDIAN TRAIL ROAD
   BARRINGTON, IL 60010-1348
2. THE RELATIVE POSITION TOLERANCE AT A 95% PERCENT CONFIDENCE LEVEL IS BETTER THAN +/- (0.13'+1:10,000)

ADTECH LAND SURVEYING

P. O. BOX 10587
CEDAR RAPIDS, IA 52410-0587
(319) 551-7099

DATE: 05-02-2006 SHEET 1 OF 1

I HEREBY CERTIFY THAT THIS LAND SURVEYING DOCUMENT WAS PREPARED BY ME AND THAT I AM A DULY LICENSED LAND SURVEYOR UNDER THE LAWS OF THE STATE OF IOWA.

James S. Fullarton 5-8-06
JAMES S. FULLARTON LICENSE #14671

MY LICENSE RENEWAL DATE IS 12-31-2006

LICENSED LAND SURVEYOR
JAMES S. FULLARTON
14671
IOWA

PREPARED BY JAMES S. FULLARTON, AdTECH LAND SURVEYING, P. O. BOX 10587, CEDAR RAPIDS, IOWA 52410 (319) 551-7099

BOOK 2006 PAGE 6482 (OVER)

FILED

MAY - 9 2006

SHARON McCRABB
DELAWARE COUNTY AUDITOR

FILED

MAY 9 2006

CHERI BOEDING-ORCUTT
DELAWARE COUNTY ASSESSOR

Book 2006 Page 1682

Document 2006 1682 Type 06 002 Pages 1
Date 5/09/2006 Time 11:53 AM
Rec Amt $7.00

DEBORAH L. PEYTON, RECORDER/REGISTRA
DELAWARE COUNTY IOWA