FILED
MAY 23 2006
SHARON McCRABB
DELAWARE COUNTY AUDITOR

FILED
MAY 23 2006
CHERI BOEDING-ORCUTT
DELAWARE COUNTY ASSESSOR


Book 2006 Page 1868
Document 2006 1868 Type 06 002 Pages 1
Date 5/23/2006 Time 12:41 PM
Rec Amt $7.00

DEBORAH L. PEYTON, RECORDER/REGISTRA
DELAWARE COUNTY IOWA

PREPARED BY BILL BURGER 510 3RD STREET WEST COURT, WORTHINGTON, IOWA 52078 (563) 855 2028

RETRACEMENT SURVEY

A RETRACEMENT OF LOT 12 IN BLOCK 1 OF SEWARDS ADDITION TO DUNDEE, CITY OF DUNDEE, DELAWARE COUNTY, IOWA

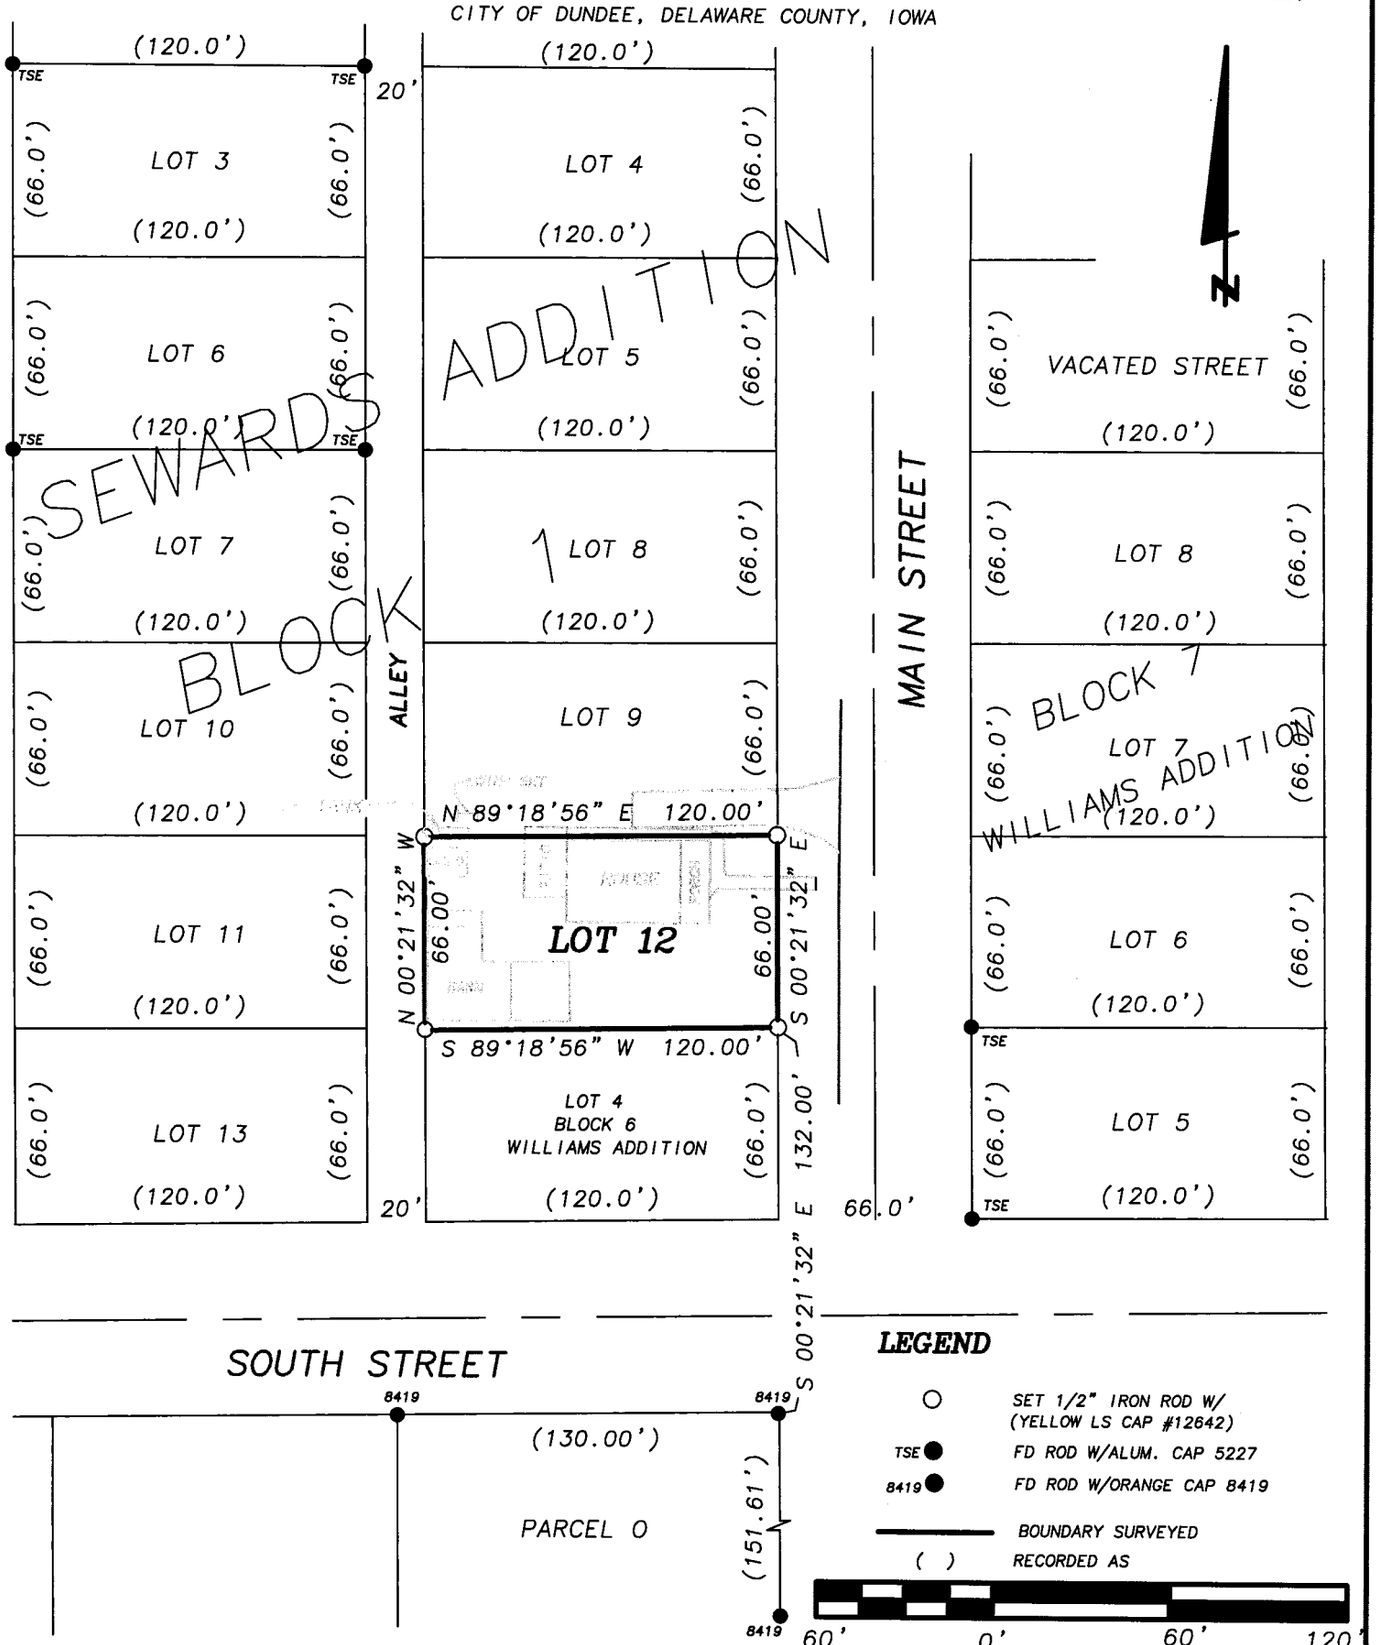

LEGEND

- ○ SET 1/2" IRON ROD W/ (YELLOW LS CAP #12642)
- TSE ● FD ROD W/ALUM. CAP 5227
- 8419 ● FD ROD W/ORANGE CAP 8419
- ——— BOUNDARY SURVEYED
- ( ) RECORDED AS

60' 0' 60' 120'

SCALE: 1" = 60'

DATE OF SURVEY: 4/27/2006

SHEET 1 OF 1

PROPRIETORS: JAMES E. & JEAN L. PUFFETT

LICENSED LAND SURVEYOR
WILLIAM H. BURGER
12642
IOWA

NO. OF SHEETS COVERED BY THIS SEAL 1

I HEREBY CERTIFY THAT THIS LANDSURVEYING DOCUMENT WAS PREPARED AND RELATED SURVEY WORK WAS PREFORMED BY ME OR UNDER MY DIRECT PERSONAL SUPERVISION AND THAT I AM A DULY LICENSED LAND SURVEYOR UNDER THE LAWS OF THE STATE OF IOWA. MY LICENSE RENEWAL DATE IS DECEMBER 31, 2006

William H Burger 5/23/06

WILLIAM H. BURGER #12642 DATE

Wm. Burger
LandSurveyor
510 3rd Street West Court
Worthington, Iowa 52078

BOOK 2006 PAGE 1868