FILED
MAY 25 2006
SHARON McCRABB
DELAWARE COUNTY AUDITOR

FILED
MAY 25 2006
CHERI BOEDING-ORCUTT
DELAWARE COUNTY ASSESSOR


Book 2006 Page 1896
Document 2006 1896 Type 06 002 Pages 1
Date 5/25/2006 Time 9:43 AM
Rec Amt $7.00

DEBORAH L. PEYTON, RECORDER/REGISTRA
DELAWARE COUNTY IOWA

Prepared by: SCHNEIDER Land Surveying and Planning, Inc. P.O.Box 128 Farley, Iowa 52046 Ph#563-744-3631

PLAT OF SURVEY

PARCEL 'B' IN THE SOUTHWEST QUARTER OF THE NORTHEAST QUARTER OF SECTION 25, TOWNSHIP 87 NORTH, RANGE 6 WEST OF THE 5th P.M., DELAWARE COUNTY, IOWA.

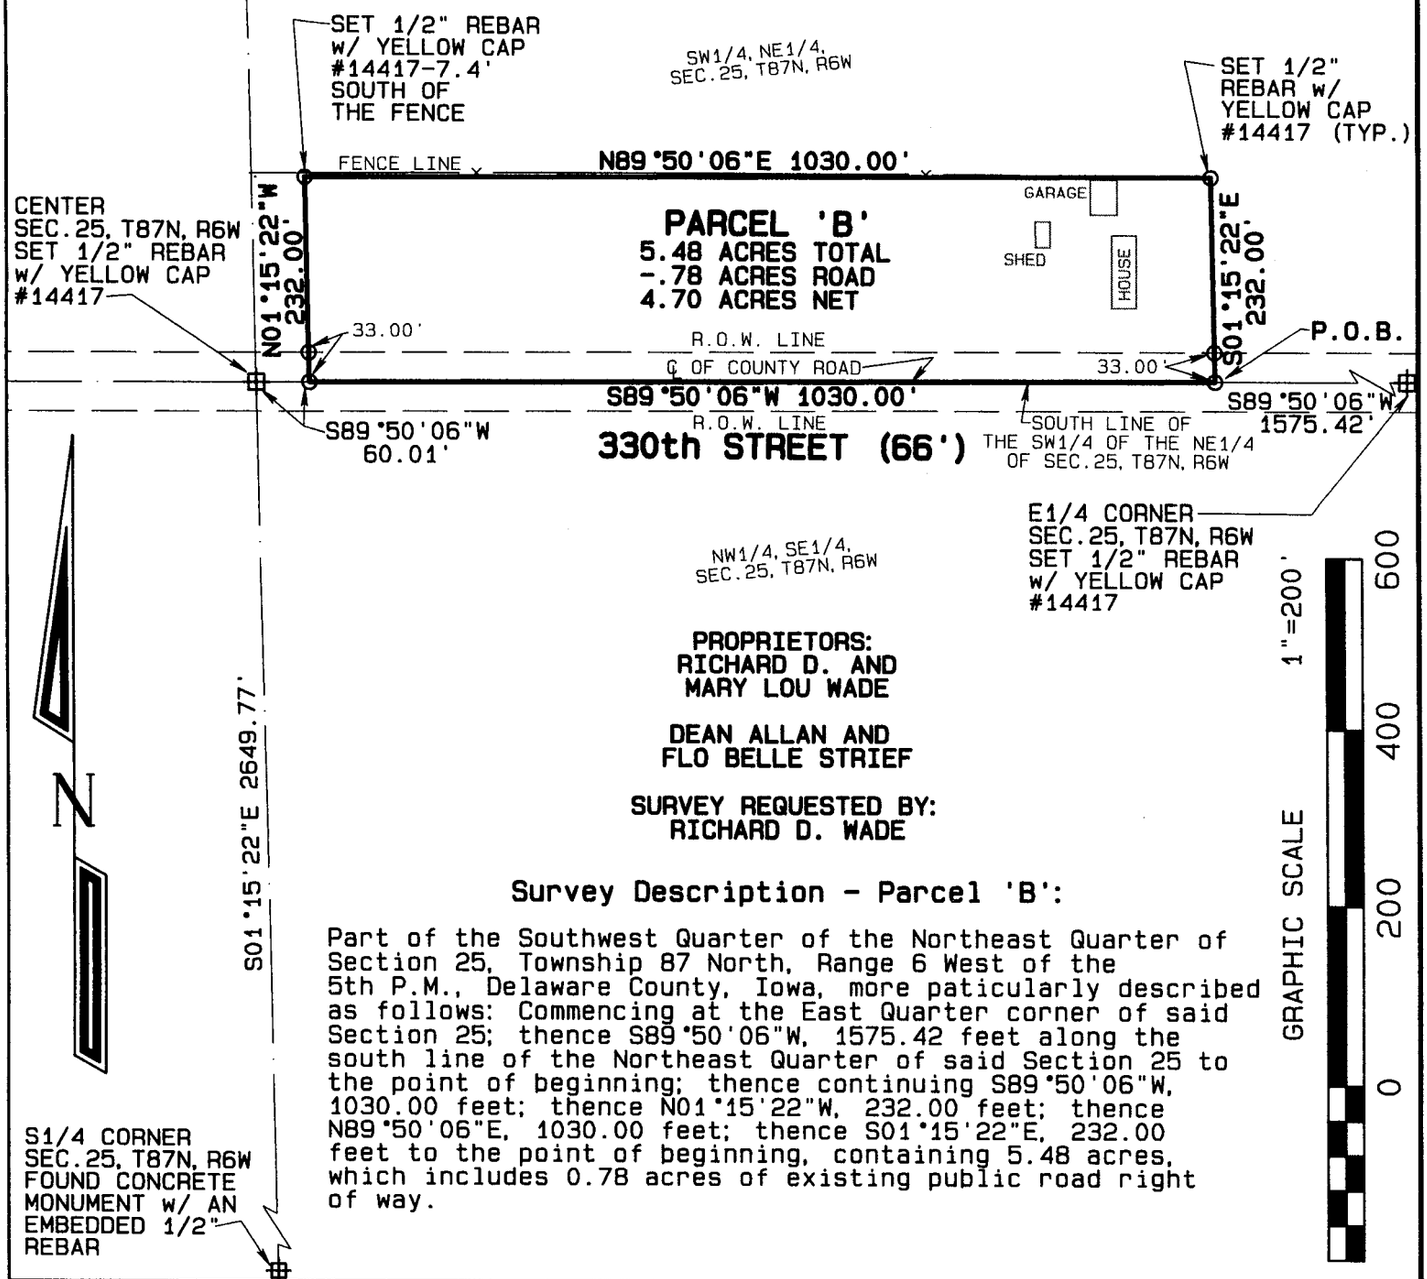

PROPRIETORS:
RICHARD D. AND MARY LOU WADE

DEAN ALLAN AND FLO BELLE STRIEF

SURVEY REQUESTED BY:
RICHARD D. WADE

Survey Description - Parcel 'B':

Part of the Southwest Quarter of the Northeast Quarter of Section 25, Township 87 North, Range 6 West of the 5th P.M., Delaware County, Iowa, more paticularly described as follows: Commencing at the East Quarter corner of said Section 25; thence S89°50'06"W, 1575.42 feet along the south line of the Northeast Quarter of said Section 25 to the point of beginning; thence continuing S89°50'06"W, 1030.00 feet; thence N01°15'22"W, 232.00 feet; thence N89°50'06"E, 1030.00 feet; thence S01°15'22"E, 232.00 feet to the point of beginning, containing 5.48 acres, which includes 0.78 acres of existing public road right of way.

LICENSED LAND SURVEYOR
DAVID P. SCHNEIDER #14417
IOWA

I hereby certify that this land surveying document was prepared and the related survey work was performed by me or under my direct personal supervision and that I am a duly licensed Land Surveyor under the laws of the State of Iowa.

David P. Schneider P.L.S. #14417 Date: 5/22/2006
My license renewal date is December 31, 2007.

Pages or sheets covered by this seal: THIS SHEET ONLY

SCHNEIDER
Land Surveying & Planning, Inc.
P.O. Box 128
Farley, Iowa 52046
Ph# 563-744-3631
Fax 563-744-3629

Project: 878
Date: 5/8/2006
Sheet: 1 of 1

BOOK 2006 PAGE 1896