Book 2006 Page 2107
Document 2006 2107 Type 06 002 Pages 1
Date 6/12/2006 Time 4:20:47PM
Rec Amt $7.00

DEBORAH L. PEYTON, RECORDER/REGISTRA
DELAWARE COUNTY IOWA

FILED
JUN 12 2006
CHERI BOEDING-ORCUTT
DELAWARE COUNTY ASSESSOR


FILED
JUN 12 2006
SHARON McCRABB
DELAWARE COUNTY AUDITOR

BOOK 2006 PAGE 2107

PLAT OF SURVEY

EASTERLY LINE OF LOT 3 OF THE SUBDIVISION OF IOWA LAND CO'S SUBDIVISION OF PART OF THE VILLAGE OF MANCHESTER, SEC. 29, T89N, R5W OF THE FIFTH P.M., DELAWARE COUNTY, IOWA

PREPARED BY: J. DAVID GIBBS; 105 W. MAIN ST., MANCHESTER, IA 52057 563-927-2434

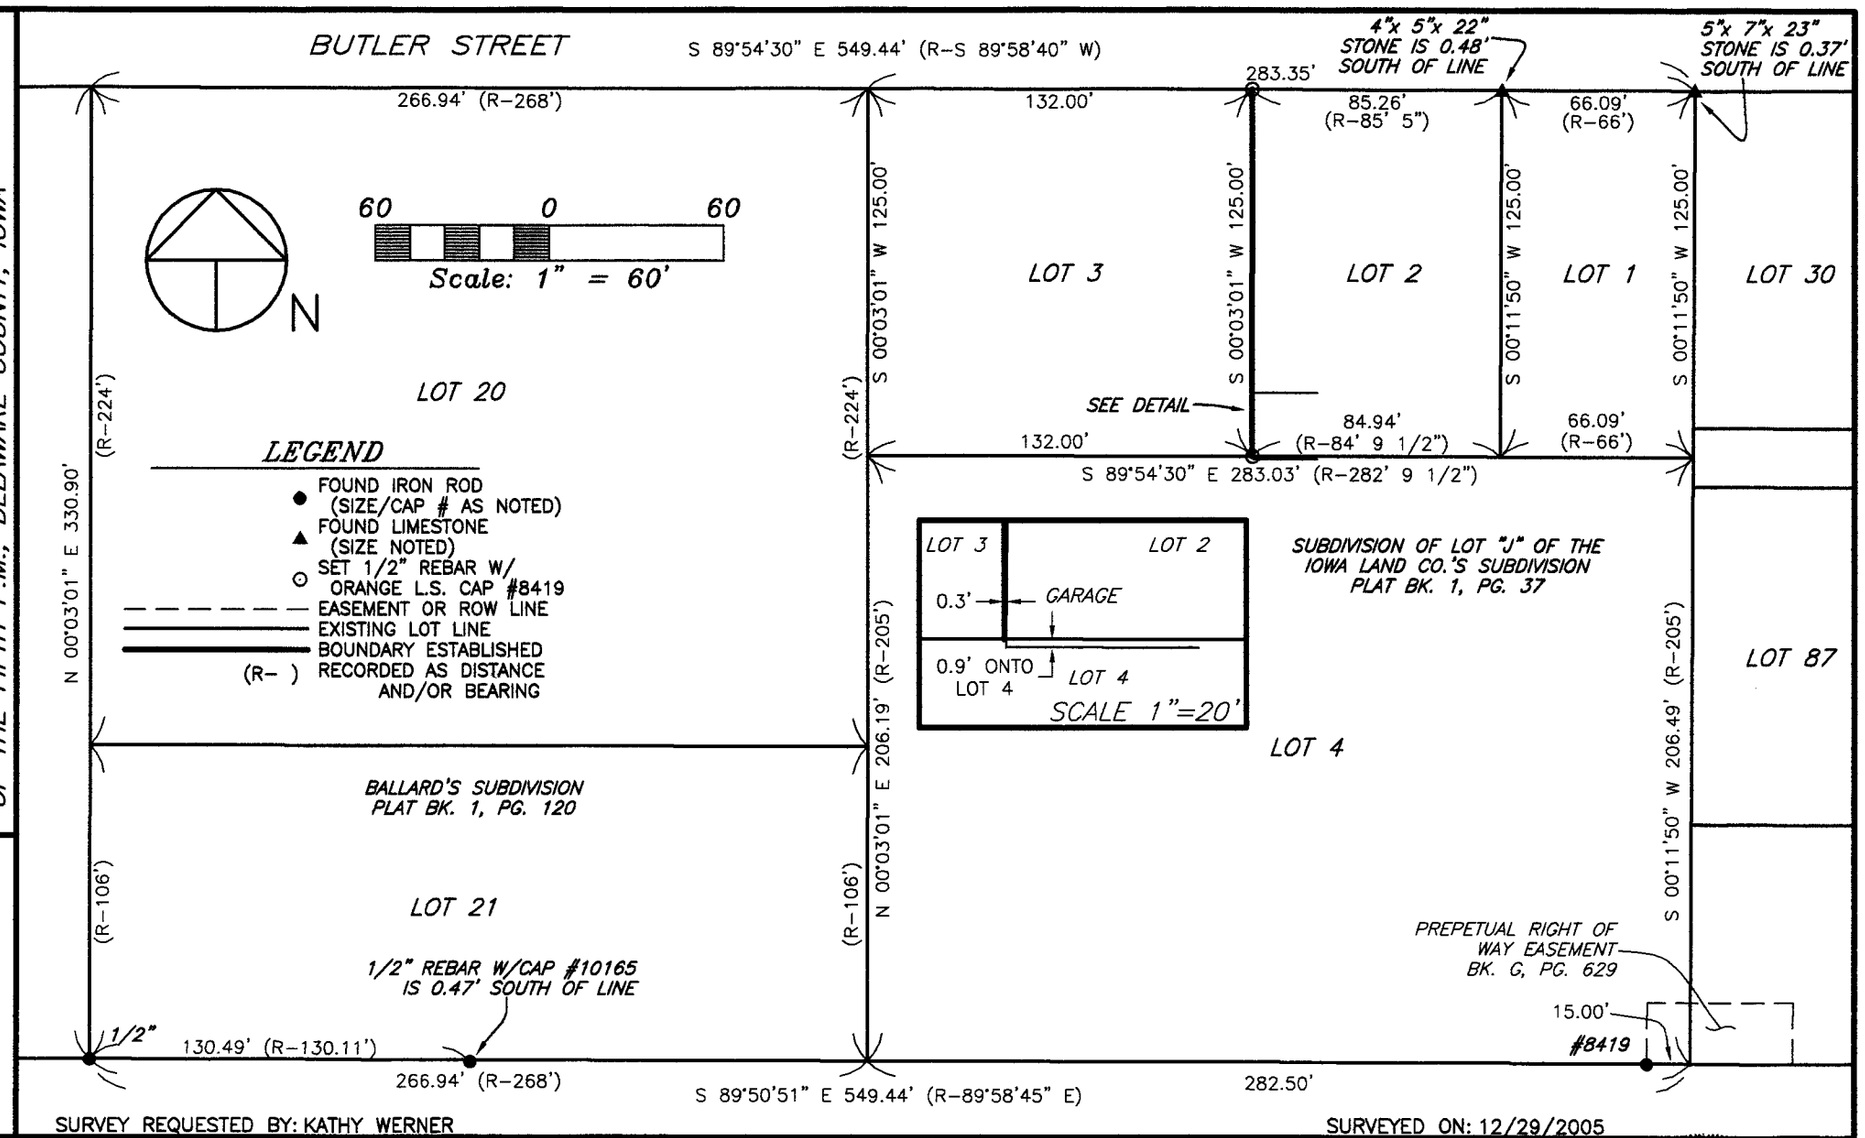

SURVEY REQUESTED BY: KATHY WERNER

SURVEYED ON: 12/29/2005

SCALE: 1"=60'	PROPRIETORS: ST. MARY'S CHURCH
DATE: 12/30/2005	PROJECT NO. 04-83/03-12
DRAWN BY: RLR	
CHECKED BY: JDG	
REVISED	
SHEET 1 OF 1	

I HEREBY CERTIFY THAT THIS LAND SURVEYING DOCUMENT WAS PREPARED AND THE RELATED SURVEY WORK WAS PERFORMED BY ME OR UNDER MY DIRECT PERSONAL SUPERVISION AND THAT I AM A DULY LICENSED LAND SURVEYOR UNDER THE LAWS OF THE STATE OF IOWA.

J. DAVID GIBBS, P.E., L.S. LICENSE #8419 DATE 6/12/06

MY LICENSE RENEWAL DATE IS DECEMBER 31, 2006

J. DAVID GIBBS 8419 LICENSED LAND SURVEYOR IOWA

PAGES OR SHEETS COVERED BY THIS SEAL: 1

GIBBS ENGINEERING & SURVEYING 105 WEST MAIN STREET, MANCHESTER, IA 52057