FILED
JUN 20 2006
CHERI BOEDING-ORCUTT
DELAWARE COUNTY ASSESSOR

FILED
JUN 20 2006
SHARON McCRABB
DELAWARE COUNTY AUDITOR

Book 2006 Page 2180
Document 2006 2180 Type 06 002 Pages 1
Date 6/20/2006 Time 1:42:54PM
Rec Amt $7.00

DEBORAH L. PEYTON, RECORDER/REGISTRA
DELAWARE COUNTY IOWA

PREPARED BY BILL BURGER OF WM. BURGER LANDSURVEYOR 510 3RD STREET WEST COURT WORTHINGTON, IOWA 52078 (563) 855 2028

PLAT OF SURVEY


BOUNDARY SURVEY OF THE EAST 1/2 OF LOT 3 OF NOTTINGHAM IN BLOCK 14 IN THE CITY OF EARLVILLE, DELAWARE COUNTY, IOWA

BOUNDARY SURVEY OF THE WEST 1/2 OF LOT 3 OF NOTTINGHAM IN BLOCK 14 IN THE CITY OF EARLVILLE, DELAWARE COUNTY, IOWA

BOUNDARY SURVEY OF THE EAST 1/2 OF LOT 6 OF NOTTINGHAM IN BLOCK 14 IN THE CITY OF EARLVILLE, DELAWARE COUNTY, IOWA

BOUNDARY SURVEY OF THE WEST 1/2 OF LOT 6 OF NOTTINGHAM IN BLOCK 14 IN THE CITY OF EARLVILLE, DELAWARE COUNTY, IOWA

RETRACEMENT SURVEY A RETRACEMENT OF LOT 4 AND LOT 5 AND THE NORTH LINE OF LOTS 1 & 2 ALL OF NOTTINGHAM IN BLOCK 14 IN THE CITY OF EARLVILLE, DELAWARE COUNTY, IOWA

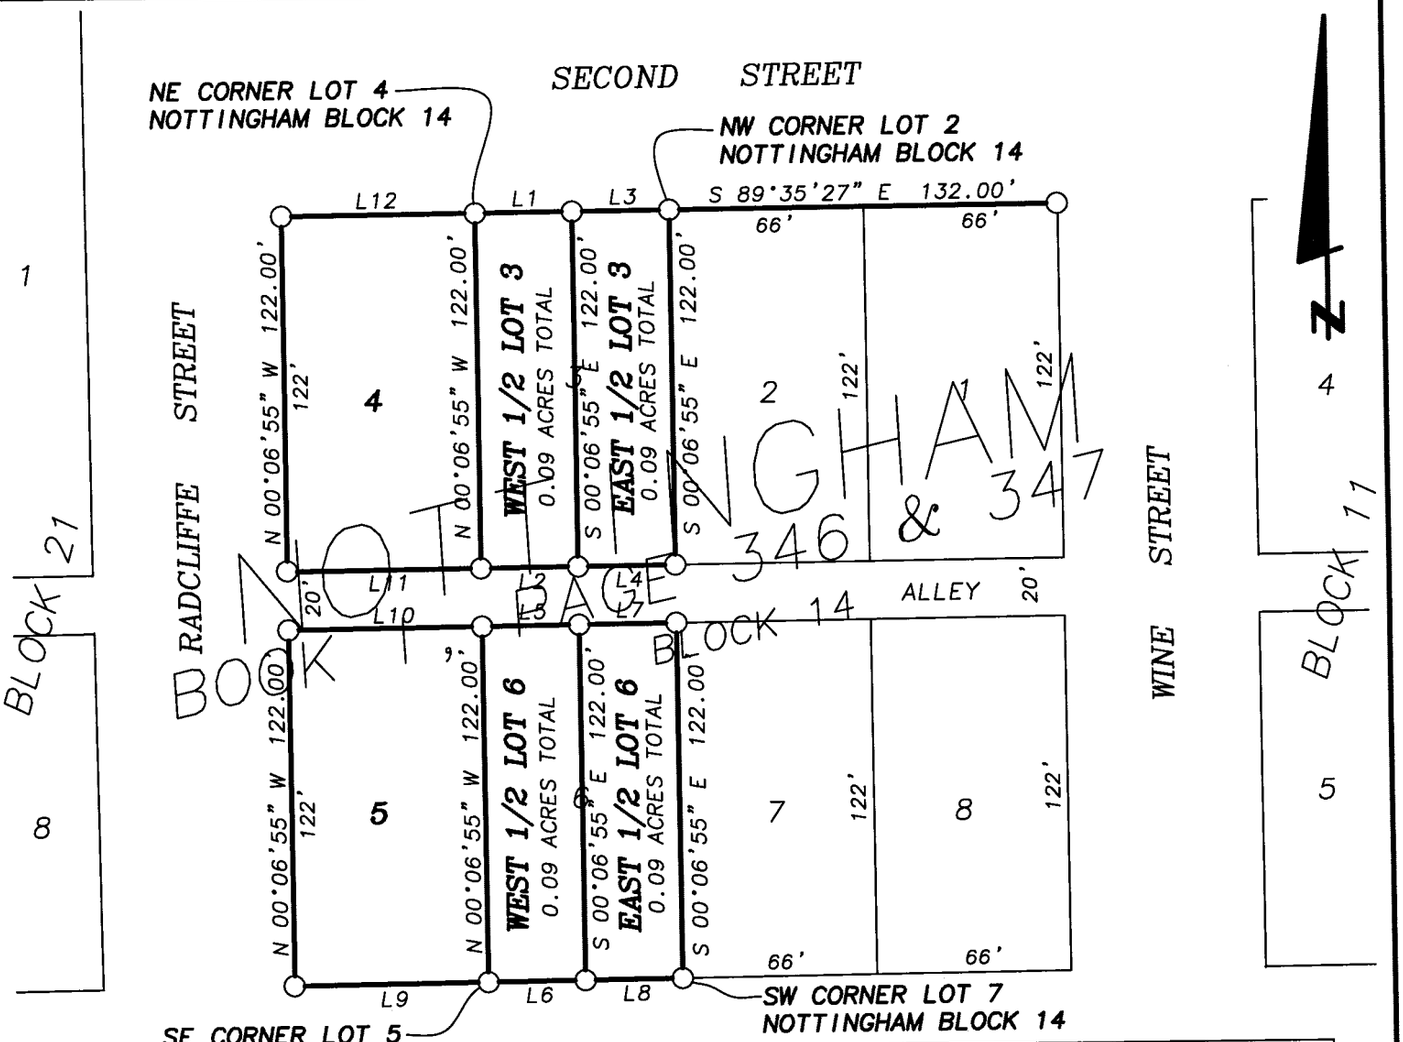

LINE	BEARING	DISTANCE
L1	N 89°35'27" E	33.00
L2	S 89°35'27" W	33.00
L3	N 89°35'27" E	33.00
L4	S 89°35'27" W	33.00
L5	N 89°35'27" E	33.00
L6	S 89°35'27" W	33.00
L7	N 89°35'27" E	33.00
L8	S 89°35'27" W	33.00
L9	S 89°35'27" W	66.00
L10	N 89°35'27" E	66.00
L11	S 89°35'27" W	66.00
L12	N 89°35'27" E	66.00

LEGEND

○ SET 1/2" IRON ROD W/YELLOW LS CAP #12642
PARCEL BOUNDARY OR LOT LINE SURVEYED
(RA-) RECORDED AS
EXISTING FENCELINE
P.O.B. POINT OF BEGINNING

60 0 60 120

SCALE: 1" = 60'

DATE OF SURVEY: 6/1/2006

SHEET 1 OF 1

PROPRIETORS: STEPHEN J. & JULIE A. LEIBOLD

LICENSED LAND SURVEYOR
WILLIAM H. BURGER
12642
IOWA

NO. OF SHEETS [illegible] THIS SEAL 1

I HEREBY CERTIFY THAT THIS LANDSURVEYING DOCUMENT WAS PREPARED AND RELATED SURVEY WORK WAS PREFORMED BY ME OR UNDER MY DIRECT PERSONAL SUPERVISION AND THAT I AM A DULY LICENSED LAND SURVEYOR UNDER THE LAWS OF THE STATE OF IOWA. MY LICENSE RENEWAL DATE IS DECEMBER 31, 2006

William H Burger 6/20/06
WILLIAM H. BURGER #12642 DATE

Wm. Burger LandSurveyor
510 3rd Street West Court
Worthington, Iowa 52078

BOOK 2006 PAGE 2180