Mail to Recorder

FILED
JUN 26 2006
SHARON McCRABB
DELAWARE COUNTY AUDITOR

FILED
JUN 26 2006
CHERI BOEDING-ORCUTT
DELAWARE COUNTY ASSESSOR

Book 2006 Page 2251 B-73


Document 2006 2251 Type 06 002 Pages 1
Date 6/26/2006 Time 10:20:49AM
Rec Amt $7.00

DEBORAH L. PEYTON, RECORDER/REGISTRA
DELAWARE COUNTY IOWA

Prepared by: SCHNEIDER Land Surveying and Planning, Inc. P.O.Box 128 Farley, Iowa 52046 Ph#563-744-3631

PLAT OF SURVEY (RETRACEMENT)

THE NE1/4 OF THE NE1/4 AND THE SE1/4 OF THE NE1/4 OF SECTION 5, TOWNSHIP 90 NORTH, RANGE 4 WEST OF THE 5th P.M., DELAWARE COUNTY, IOWA.

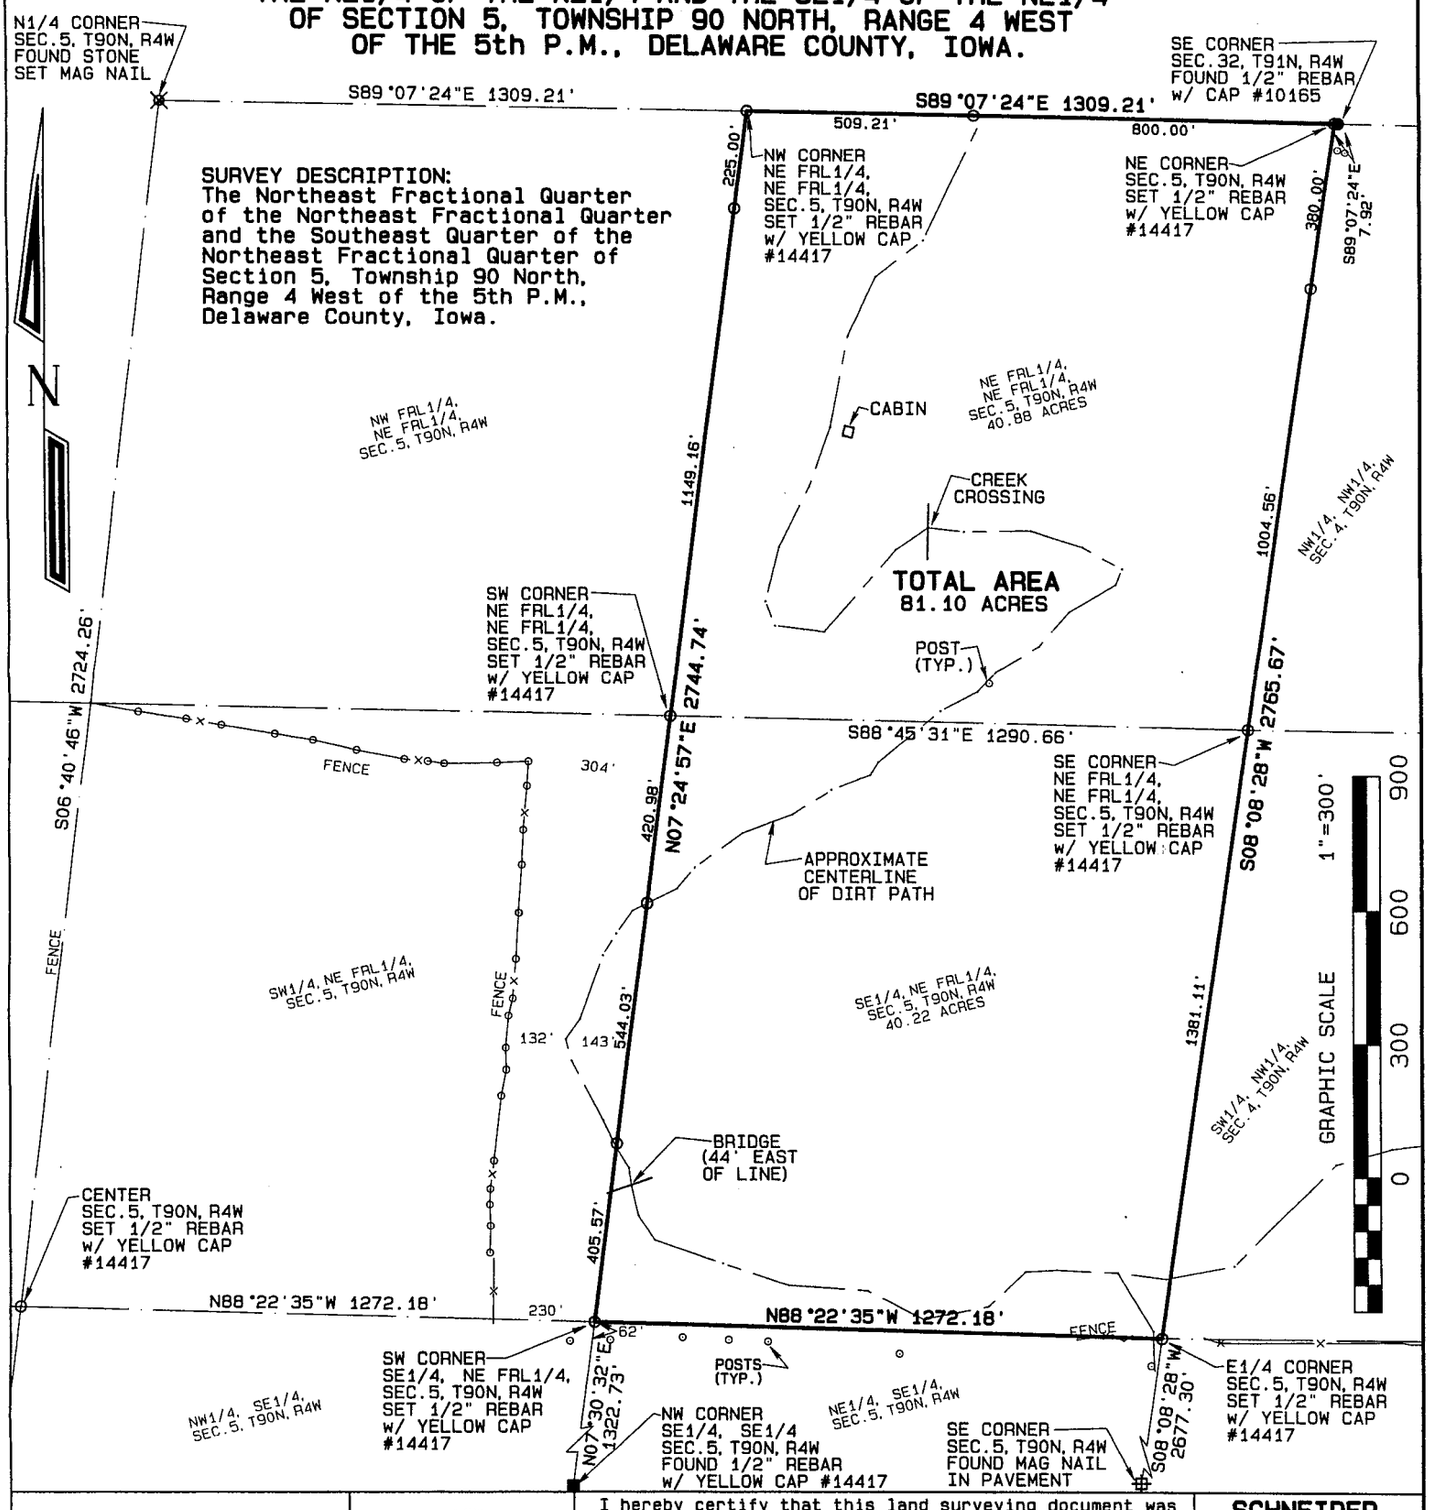

PROPRIETOR:
BRADLEY C. MILBERT
AND CARLA M. MILBERT

SURVEY REQUESTED BY:
BRADLEY C. MILBERT

LICENSED LAND SURVEYOR
DAVID P. SCHNEIDER #14417
IOWA

I hereby certify that this land surveying document was prepared and the related survey work was performed by me or under my direct personal supervision and that I am a duly licensed Land Surveyor under the laws of the State of Iowa.

David P. Schneider P.L.S. #14417 Date: 6/22/2006
My license renewal date is December 31, 2007.

Pages or sheets covered by this seal: THIS SHEET ONLY

SCHNEIDER
Land Surveying & Planning, Inc.
P.O. Box 128
Farley, Iowa 52046
Ph# 563-744-3631
Fax 563-744-3629

Project: 806
Date: 4/18/2006
Sheet: 1 of 1

BOOK 2006 PAGE 2251