FILED
JUL 19 2006
SHARON McCRABB
DELAWARE COUNTY AUDITOR

FILED
JUL 19 2006
CHERI BOEDING-ORCUTT
DELAWARE COUNTY ASSESSOR

Book 2006 Page 2580

Document 2006 2580 Type 06 002 Pages 2
Date 7/19/2006 Time 8:58:25AM
Rec Amt $12.00

DEBORAH L. PEYTON, RECORDER/REGISTRA
DELAWARE COUNTY IOWA


PREPARED BY/RETURN TO: J DAVID GIBBS; 105 W. MAIN ST., MANCHESTER, IA 52057 563-927-2434

PLAT OF SURVEY

AMENDED PARCEL A

PART OF THE NE 1/4 – NW 1/4 AND PART OF THE SE 1/4 –NW 1/4
SEC. 25, T87N, R5W OF THE FIFTH P.M., DELAWARE COUNTY, IOWA

THIS PLAT AMENDS AND SUPERSEDES PLAT RECORDED IN BOOK 2006, PAGE 1690

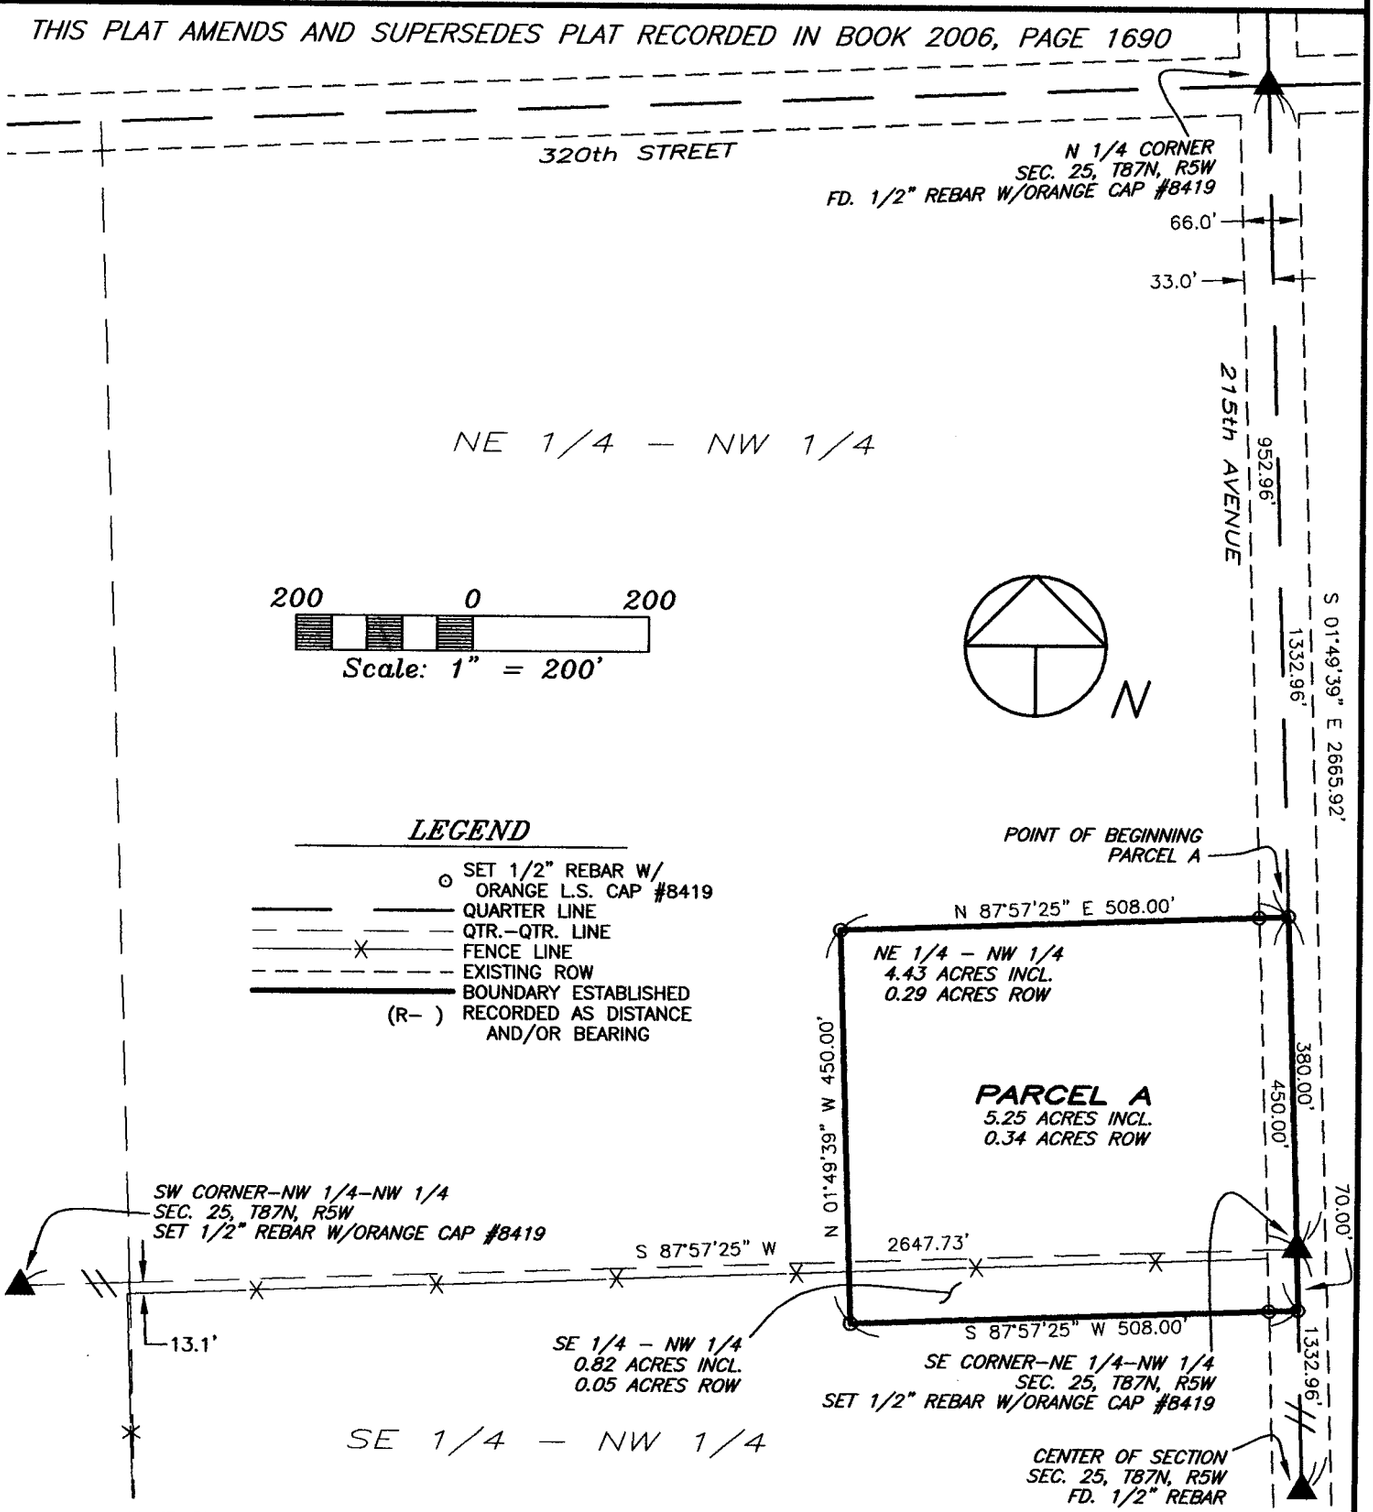

SURVEY REQUESTED BY: JEFF STATE

SURVEYED ON: 3/20/2006

PROPRIETORS: *ORR FARMS, INC.*

PROJECT NO. 06-15/03-53

I HEREBY CERTIFY THAT THIS LAND SURVEYING DOCUMENT WAS PREPARED AND THE RELATED SURVEY WORK WAS PERFORMED BY ME OR UNDER MY DIRECT PERSONAL SUPERVISION AND THAT I AM A DULY LICENSED LAND SURVEYOR UNDER THE LAWS OF THE STATE OF IOWA.

LICENSED LAND SURVEYOR J. DAVID GIBBS 8419 IOWA

J. DAVID GIBBS, P.E., L.S. LIC. #8419 — 7/18/06 DATE

MY LICENSE RENEWAL DATE IS DECEMBER 31, 2006

PAGES OR SHEETS COVERED BY THIS SEAL: 1–2

SCALE: 1"=200'
DATE: 3/22/2006
DRAWN BY: RLR
CHECKED BY: JDG
FIELD BK: D.L.
REVISED 7/13/2006
SHEET 1 OF 2

GIBBS ENGINEERING & SURVEYING
105 WEST MAIN STREET
MANCHESTER, IA 52057

LEGAL DESCRIPTION:

***AMENDED PARCEL A**, PART OF THE NORTHEAST (NE ¼) QUARTER OF THE NORTHWEST QUARTER (NW ¼) AND PART OF THE SOUTHEAST (SE ¼) QUARTER OF THE NORTHWEST (NW ¼) QUARTER, SECTION TWENTY-FIVE (25), TOWNSHIP EIGHTY-SEVEN NORTH (T87N), RANGE FIVE WEST (R5W) OF THE FIFTH PRINCIPAL MERIDIAN, DELAWARE COUNTY, IOWA,* containing a total of 5.25 acres including 0.34 acres of public road right of way, subject to easements of record, and more particularly described by metes and bounds as follows;

COMMENCING at the North Quarter Corner of Section Twenty-Five (25), Township Eighty-Seven North (T87N), Range Five West (R5W) of the Fifth Principal Meridian, Delaware County, Iowa;

THENCE along the Easterly Line of the Northwest Quarter (NW ¼) of said Section Twenty-five (25), South 01° 49' 39" East, 952.96 feet to the **POINT OF BEGINNING**;

THENCE continuing along the Easterly Line of the Northwest Quarter (NW ¼) of said Section Twenty-five (25), South 01° 49' 39" East, 450.00 feet;

THENCE South 87° 57' 25" West, 508.00 feet;

THENCE North 01° 49' 39" West, 450.00 feet;

THENCE North 87° 57' 25" East, 508.00 feet to the **POINT OF BEGINNING**;

Containing a total of 5.25 acres including 0.34 acres of public road right of way, and subject to easements of record.

The Easterly Line of the Northwest Quarter (NW ¼) of Section Twenty-five (25), Township Eighty-Seven North (T87N), Range Five West (R5W) of the Fifth Principal Meridian, Delaware County, Iowa is assumed to bear South 01° 49' 39" East.

This Legal Description and attached Plat amends and supersedes Plat recorded in Book 2006, Page 1690 in the Office of the Delaware County Recorder.