FILED

AUG 31 2006

SHARON McCRABB
DELAWARE COUNTY AUDITOR

FILED

AUG 31 2006

CHERI BOEDING-ORCUTT
DELAWARE COUNTY ASSESSOR

Book 2006 Page 3214

Document 2006 3214 Type 06 002 Pages 1
Date 8/31/2006 Time 3:39:51PM
Rec Amt $7.00


DEBORAH L. PEYTON, RECORDER/REGISTRA
DELAWARE COUNTY IOWA

CHG (X)

PREPARED BY: J DAVID GIBBS; 105 W. MAIN ST., MANCHESTER, IA 52057 563-927-2434

PLAT OF SURVEY

LOT 30 & 31, J.T. WILLIAMSON'S ADDITION TO HOPKINTON
SEC. 18, T87N, R3W OF THE FIFTH P.M., DELAWARE COUNTY, IOWA

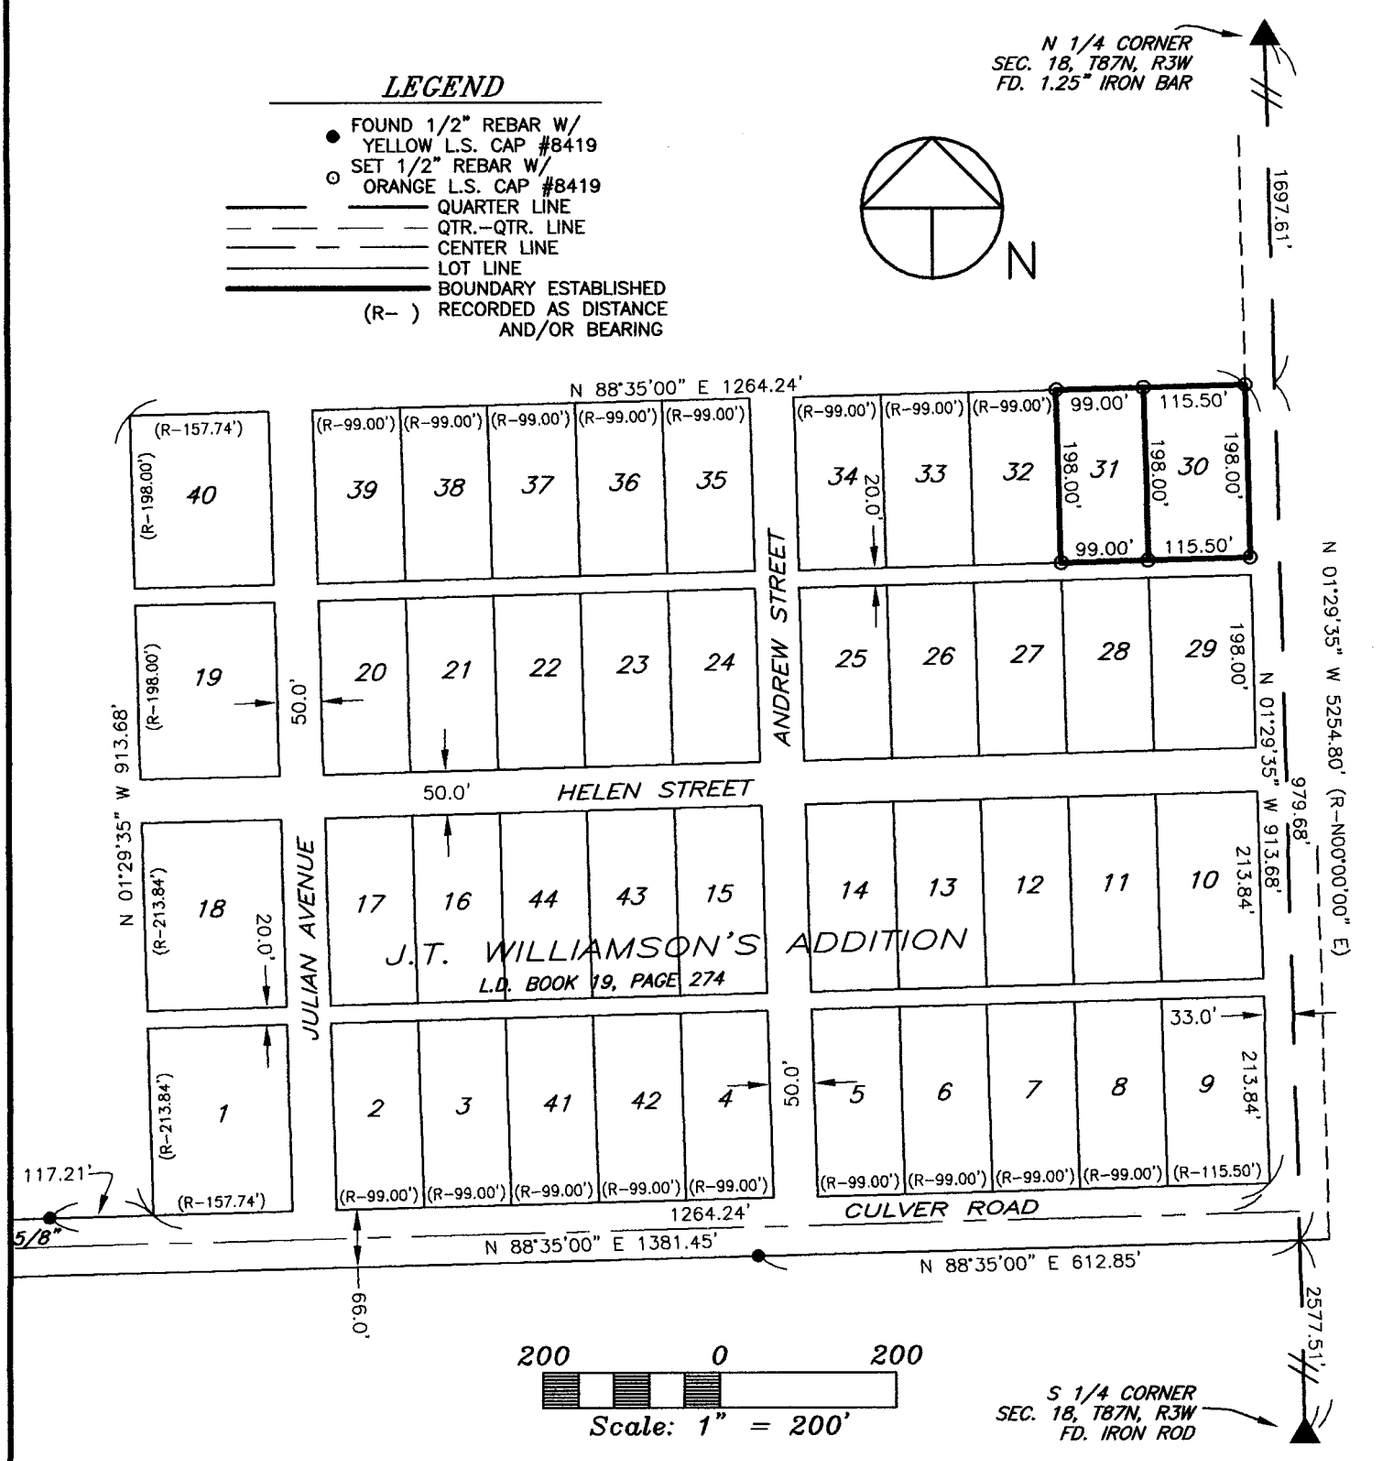

SURVEY REQUESTED BY: ART FELDMANN

SURVEYED ON: 7/28/2006

PROPRIETORS: LOT 30 – MICHAEL J. FELDMANN
LOT 31–ARTHUR J. FELDMANN & LAURABELLE FELDMANN

I HEREBY CERTIFY THAT THIS LAND SURVEYING DOCUMENT WAS PREPARED AND THE RELATED SURVEY WORK WAS PERFORMED BY ME OR UNDER MY DIRECT PERSONAL SUPERVISION AND THAT I AM A DULY LICENSED LAND SURVEYOR UNDER THE LAWS OF THE STATE OF IOWA.

J. DAVID GIBBS, P.E., L.S. LIC. #8419 DATE 8/31/06

MY LICENSE RENEWAL DATE IS DECEMBER 31, 2006

LICENSED LAND SURVEYOR
J. DAVID GIBBS
8419
IOWA

PAGES OR SHEETS COVERED BY THIS SEAL: 1

GIBBS ENGINEERING & SURVEYING
105 WEST MAIN STREET
MANCHESTER, IA 52057

PROJECT NO. 06-57
SCALE: 1"=200'
DATE: 7/28/2006
DRAWN BY: RLR
CHECKED BY: JDG
FIELD BK: D.L.
REVISED
SHEET 1 OF 1

BOOK 2006 PAGE 3214