
RETRACEMENT SURVEY

OF THE SOUTH 295.0 FEET OF THE EAST 1800.00 FEET OF THE SOUTH HALF (1/2) OF THE NORTHEAST QUARTER (NE1/4), SECTION THIRTY-SIX (36), TOWNSHIP EIGHTY-EIGHT NORTH (T88N), RANGE THREE WEST (R3W) OF THE FIFTH PRINCIPAL MERIDIAN, DELAWARE COUNTY, IOWA

LINE	BEARING	DISTANCE
L1	N 89°28'42" E	33.00
L2	S 89°28'41" W	33.00
L3	S 89°58'05" E	38.19
L4	N 89°58'01" W	41.30

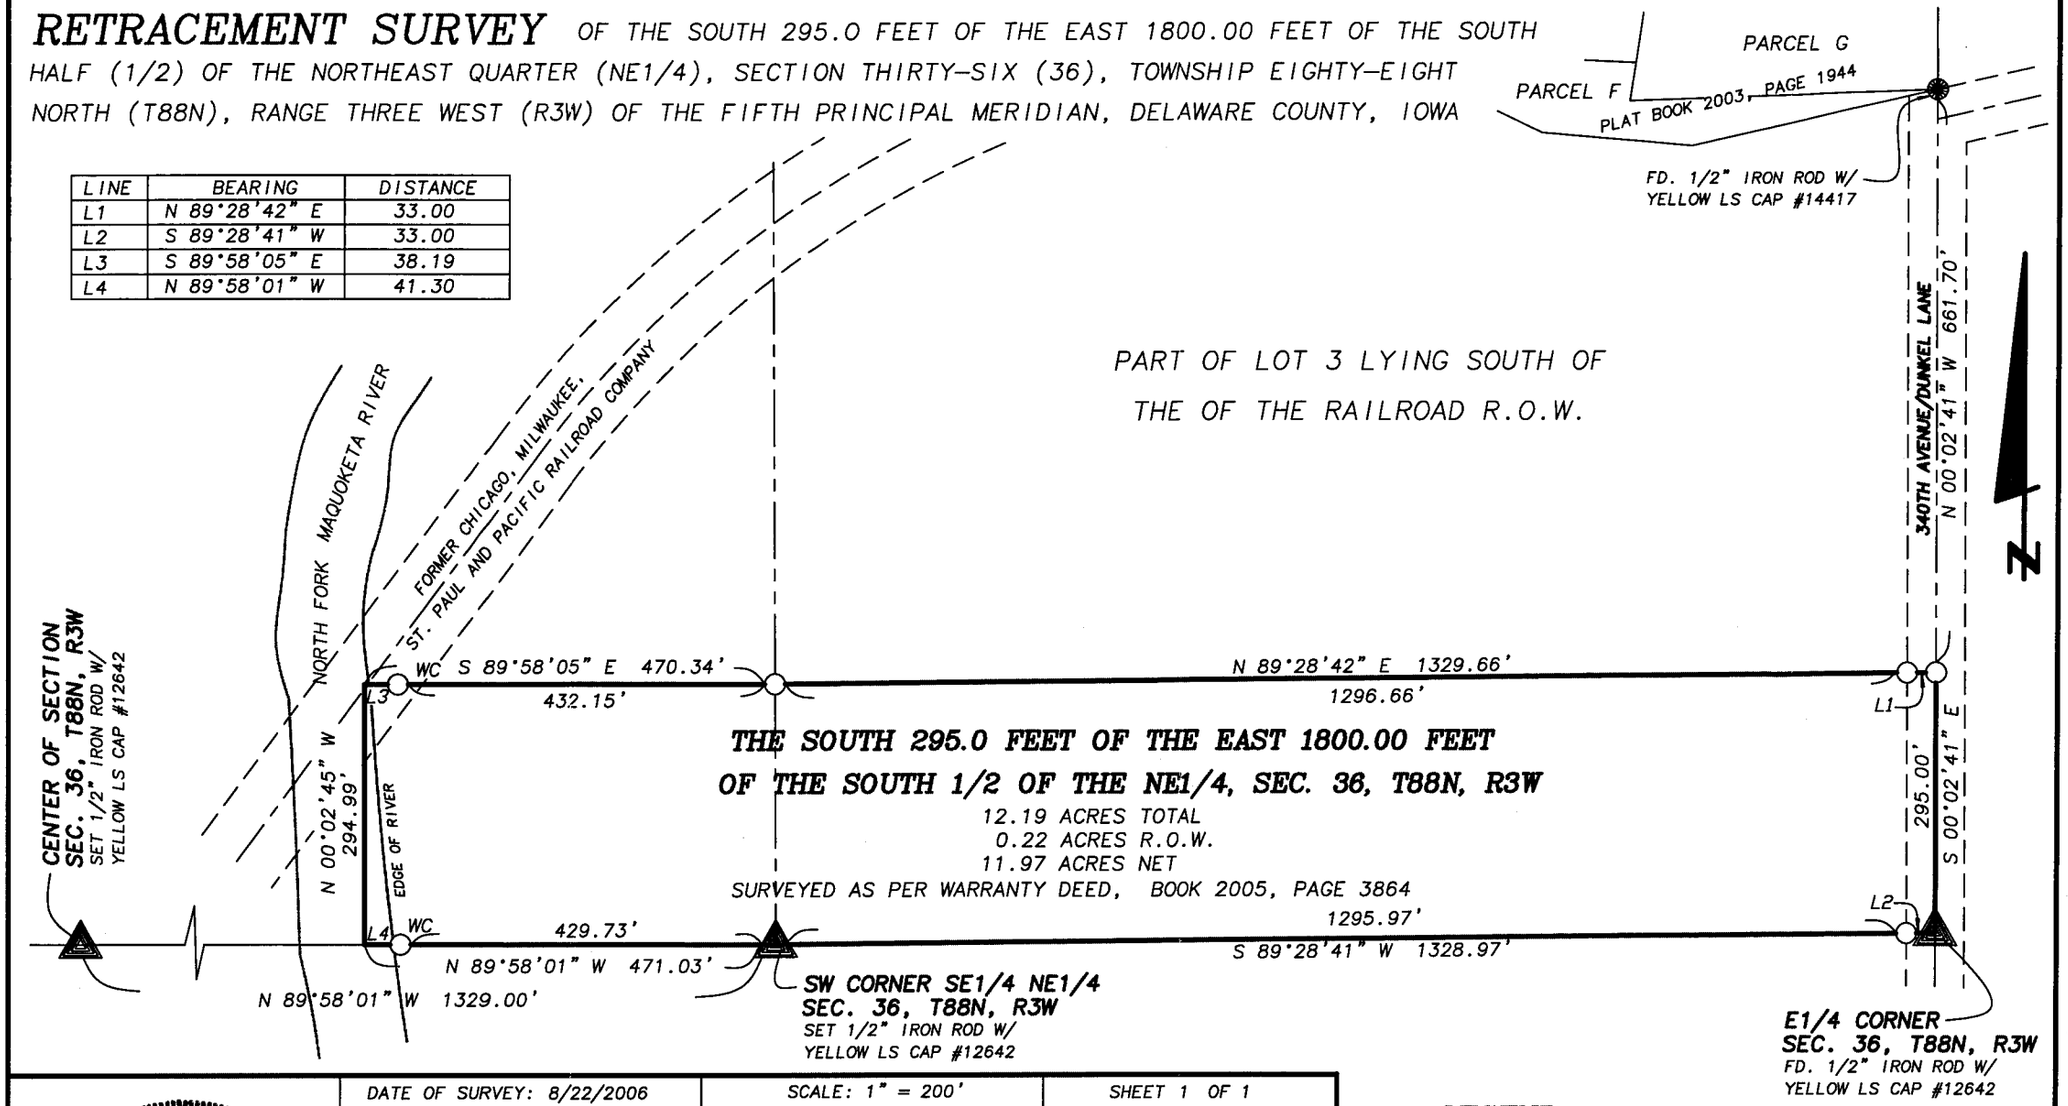

DATE OF SURVEY: 8/22/2006 | SCALE: 1" = 200' | SHEET 1 OF 1

PROPRIETORS: WILLIAM H. SCHOCKEMOEHL TRUST

I HEREBY CERTIFY THAT THIS LANDSURVEYING DOCUMENT WAS PREPARED AND RELATED SURVEY WORK WAS PREFORMED BY ME OR UNDER MY DIRECT PERSONAL SUPERVISION AND THAT I AM A DULY LICENSED LAND SURVEYOR UNDER THE LAWS OF THE STATE OF IOWA. MY LICENSE RENEWAL DATE IS DECEMBER 31, 2006

William H. Burger 9/7/06

WILLIAM H. BURGER #12642 DATE

NO. OF SHEETS COVERED BY THIS SEAL 1

LICENSED LAND SURVEYOR WILLIAM H. BURGER 12642 IOWA

Wm. Burger LandSurveyor
510 3rd Street West Court
Worthington, Iowa 52078

LEGEND

- O — SET 1/2" IRON ROD W/YELLOW LS CAP #12642
- ——— PARCEL BOUNDARY SURVEYED
- ———·——— 1/4 1/4 SECTION LINE
- ------ R.O.W. LINE
- (RA) – RECORDED AS
- WC WITNESS CORNER

200 0 200 400

PREPARED BY BILL BURGER OF WM. BURGER LANDSURVEYORS 510 3RD STREET WEST COURT, WORTHINGTON, IOWA 52078 (563) 855 2028

SHARON MCCRABB DELAWARE COUNTY AUDITOR

FILED SEP 08 2006

CHERI BOEDING-ORCUTT DELAWARE COUNTY ASSESSOR

FILED SEP 8 2006

Book 2006 Page 3317

Document 2006 3317 Type 06 002 Pages 1
Date 9/08/2006 Time 9:34:39AM
Rec Amt $7.00

DEBORAH L. PEYTON, RECORDER/REGISTRA DELAWARE COUNTY IOWA

BOOK 2006 PAGE 3317