Rel. Co. Recorder

FILED

OCT 17 2006

SHARON McCRABB
DELAWARE COUNTY AUDITOR

FILED

OCT 17 2006

CHERI BOEDING-ORCUTT
DELAWARE COUNTY ASSESSOR

Book 2006 Page 3743 B-75

Document 2006 3743 Type 06 002 Pages 1
Date 10/17/2006 Time 3:32:49PM
Rec Amt $7.00

DEBORAH L. PEYTON, RECORDER/REGISTRA
DELAWARE COUNTY IOWA

Prepared by: SCHNEIDER Land Surveying and Planning, Inc. P.O.Box 128 Farley, Iowa 52046 Ph#563-744-3631

PLAT OF SURVEY


PARCEL 'HH' AND PARCEL 'II' OF LOT 17 OF LOGAN'S FIFTH SUBDIVISION IN SECTION 23, T88N, R5W OF THE 5th P.M., DELAWARE COUNTY, IOWA

Survey Description - Parcel 'HH':

Part of Lot 17 of Logan's Fifth Subdivision, Delaware County, Iowa, more particularly described as follows: Beginning at the northwest corner of said Lot 17; thence N76°07'57"E, 36.00 feet to the northeast corner of said Lot 17; thence S13°44'30"E, 219.67 feet to the northerly corner of Lot 10 of Logan's First Subdivision, Delaware County, Iowa; thence S00°49'25"W, 145.12 feet to the northerly corner of Lot 9 of said Logan's First Subdivision; thence S22°45'10"W, 26.52 feet to the northerly corner of Lot 8 of said Logan's First Subdivision; thence S22°47'26"W, 86.56 feet to the northeasterly corner of Lot 7 of said Logan's First Subdivision; thence S66°24'46"W, 84.12 feet along the southeasterly line of said Lot 17; thence N54°30'02"W, 135.17 feet to westerly line of said Lot 17; thence N25°19'49"E, 379.30 feet along the westerly line of said Lot 17; thence N13°52'03"W, 68.43 feet to the point of beginning, containing 1.40 acres.

Survey Description - Parcel 'II':

Part of Lot 17 of Logan's Fifth Subdivision, Delaware County, Iowa, more particularly described as follows: Beginning at the southerly corner of said Lot 17; thence N67°02'20"W, 32.51 feet to the southwesterly corner of said Lot 17; thence N25°19'49"E, 140.56 feet along the westerly line of said Lot 17; thence S54°30'02"E, 135.17 feet to the southeasterly line of said Lot 17; thence S66°24'46"W, 153.03 feet to the point of beginning, containing 0.25 acres.

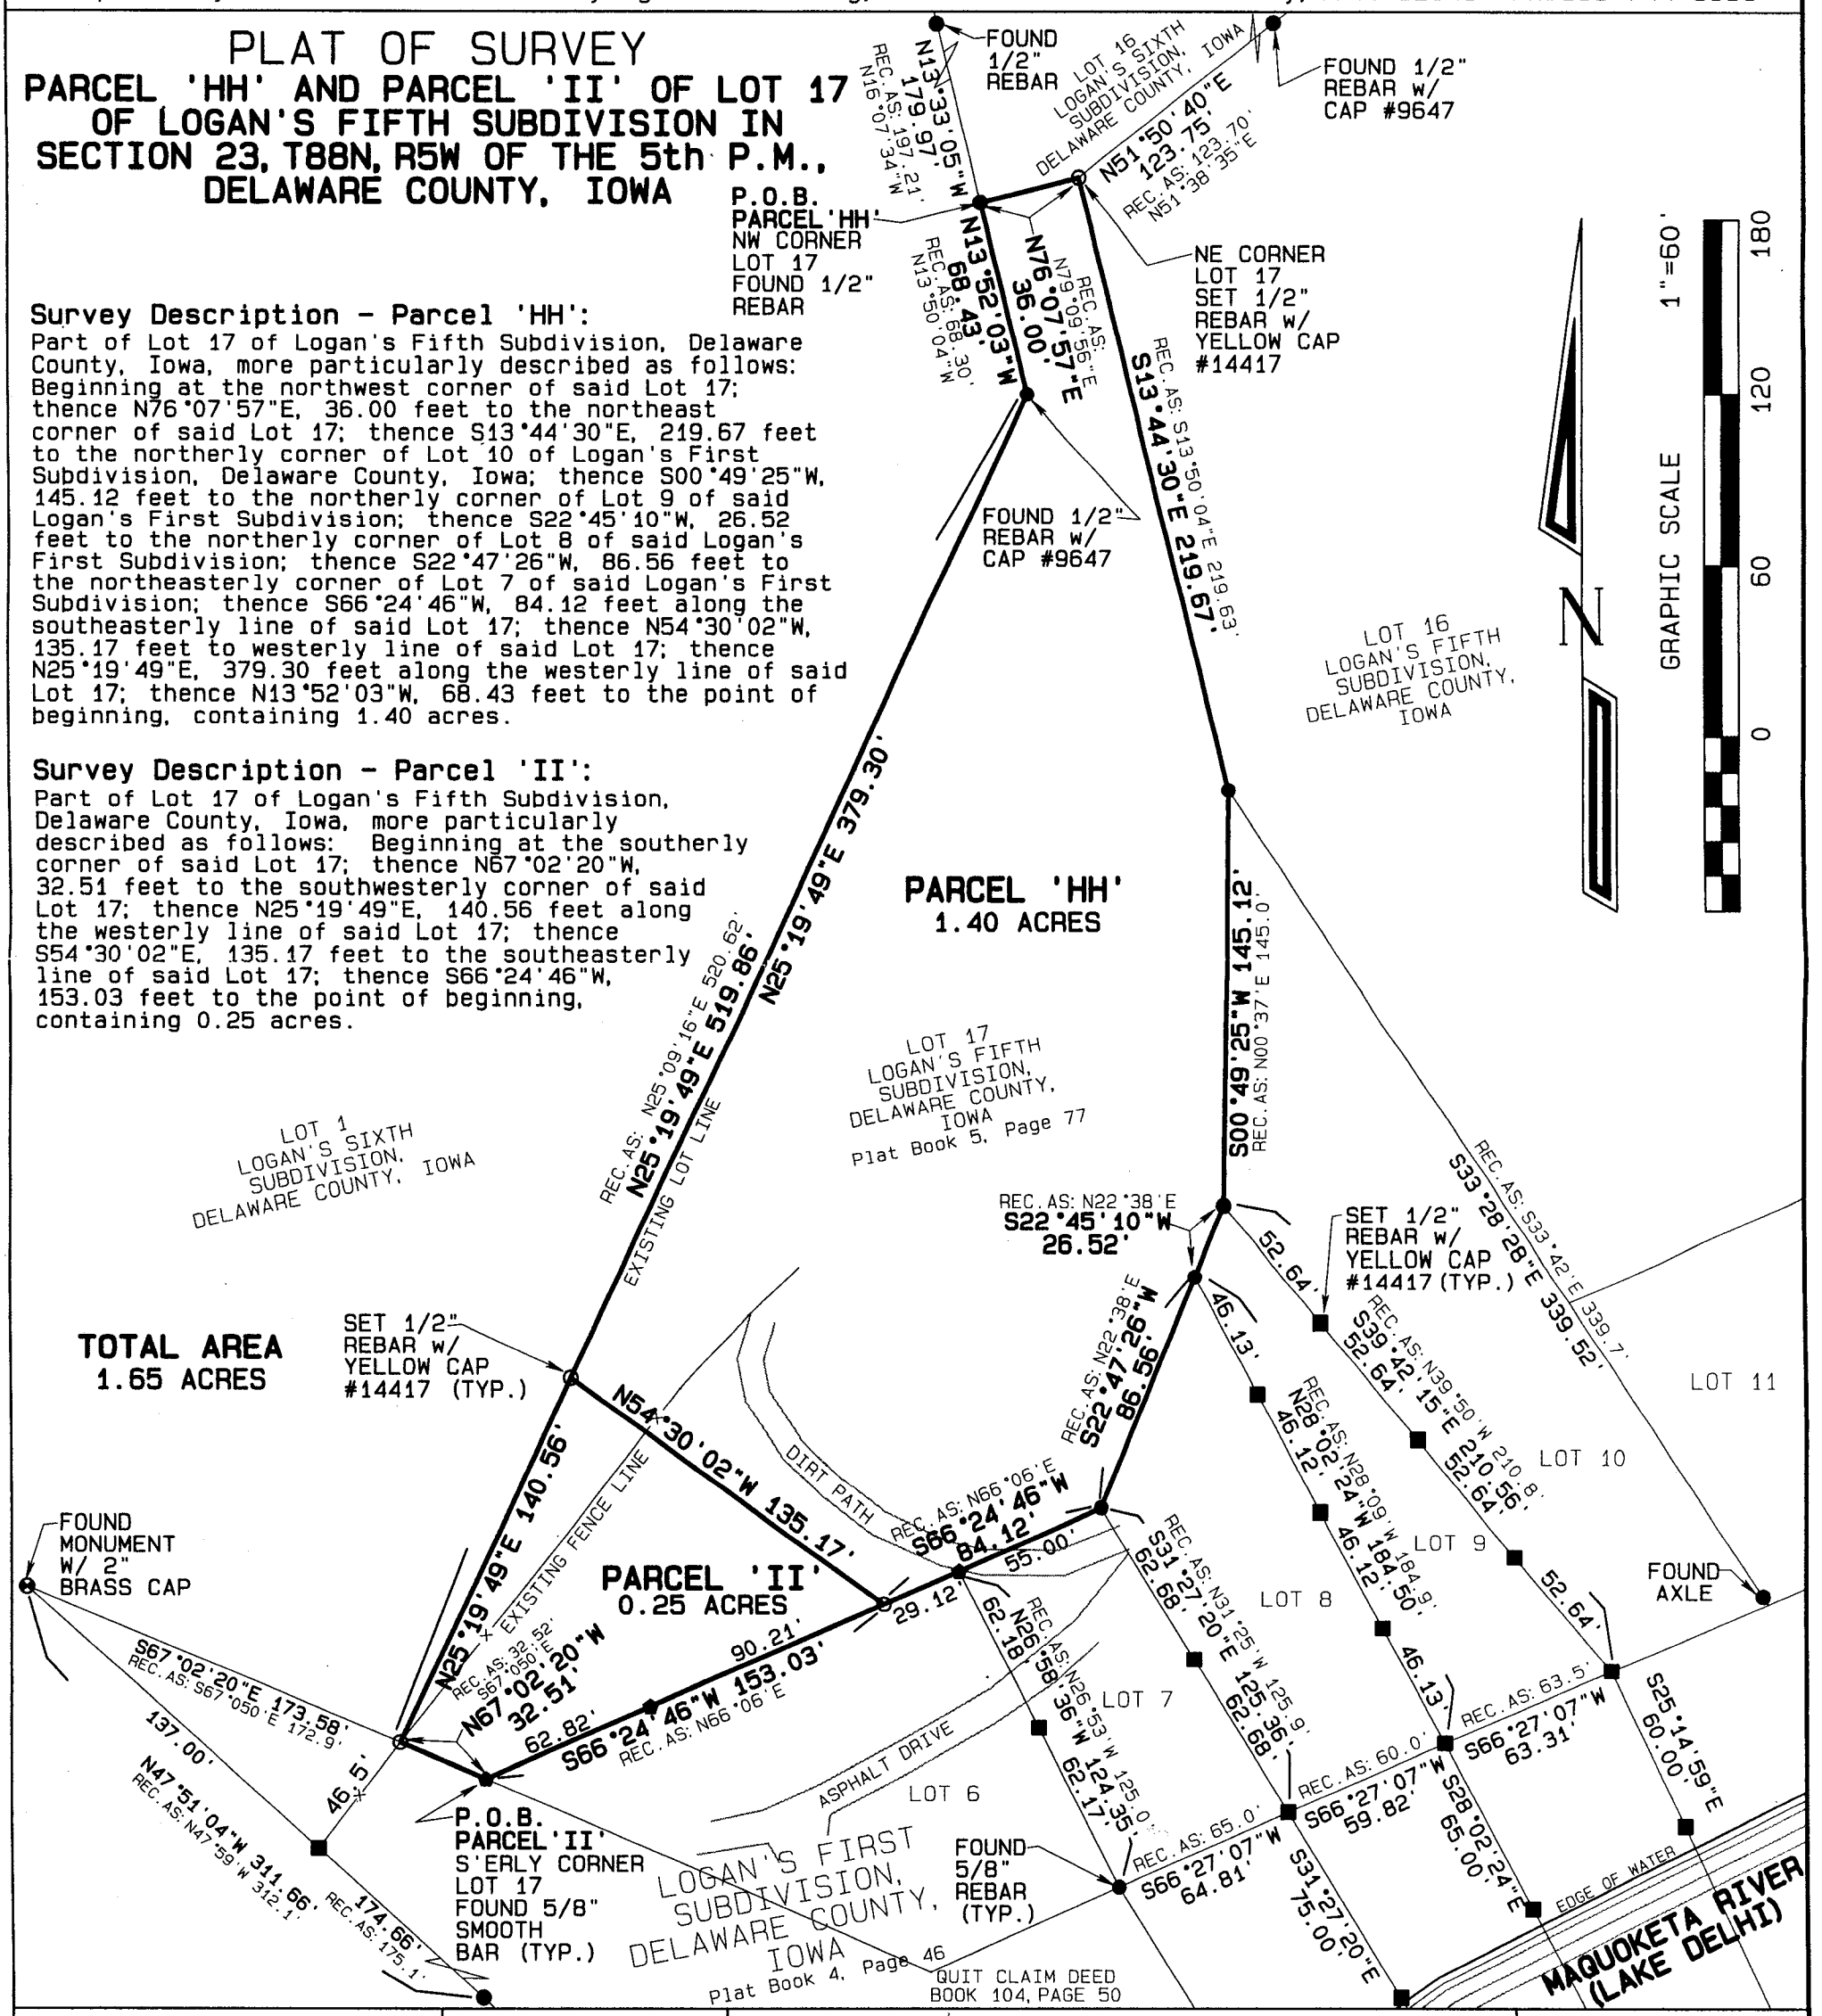

PROPRIETORS:
JOHN C. & CYNTHIA SUE STOKLOSA

SURVEY REQUESTED BY:
ROBERT R. KLIMA

LICENSED LAND SURVEYOR
DAVID P. SCHNEIDER #14417
IOWA

I hereby certify that this land surveying document was prepared and the related survey work was performed by me or under my direct personal supervision and that I am a duly licensed Land Surveyor under the laws of the State of Iowa.

10/12/2006

David P. Schneider P.L.S. #14417 Date:
My license renewal date is December 31, 2007.

Pages or sheets covered by this seal: THIS SHEET ONLY

SCHNEIDER
Land Surveying
&
Planning, Inc.
P.O. Box 128
Farley, Iowa 52046
Ph# 563-744-3631
Fax 563-744-3629

Project: 954
Date: 10/9/2006
Sheet: 1 of 1

B-75

BOOK 2006 PAGE 3743