FILED

OCT 20 2006

SHARON McCRABB
DELAWARE COUNTY AUDITOR

FILED

OCT 20 2006

CHERI BOEDING-ORCUTT
DELAWARE COUNTY ASSESSOR

Book 2006 Page 3777


Document 2006 3777 Type 06 002 Pages 1
Date 10/20/2006 Time 12:58:12PM
Rec Amt $7.00

DEBORAH L. PEYTON, RECORDER/REGISTRA
DELAWARE COUNTY IOWA

✓ *PREPARED BY/RETURN TO: J DAVID GIBBS; 105 W. MAIN ST., MANCHESTER, IA 52057 563-927-2434*

PLAT OF SURVEY

SE 1/4 — NE 1/4
SEC. 30, T87N, R6W OF THE FIFTH P.M., DELAWARE COUNTY, IOWA

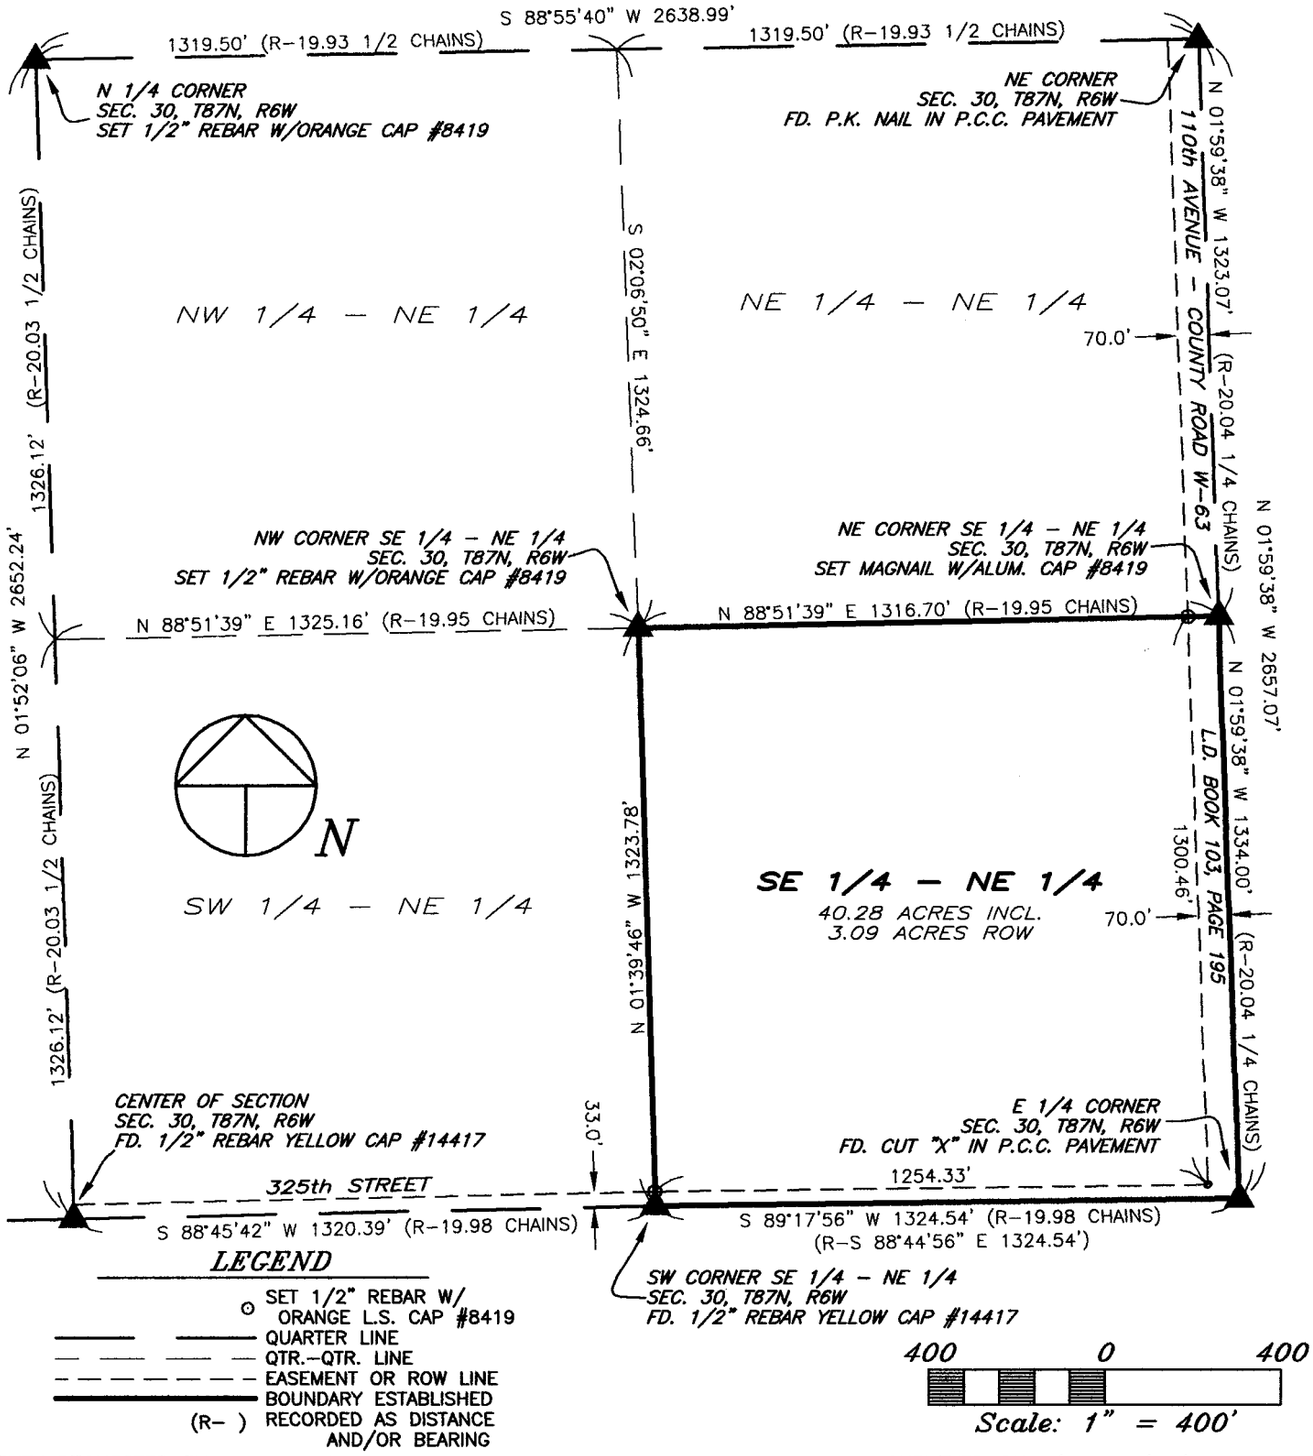

SURVEY REQUESTED BY: CRAIG PESEK

SURVEYED ON: 9/27 & 9/29/2006

PROPRIETORS: *CRAIG PESEK — LIFE USE BETTY M. KLIMA*

PROJECT NO. 06-103

I HEREBY CERTIFY THAT THIS LAND SURVEYING DOCUMENT WAS PREPARED AND THE RELATED SURVEY WORK WAS PERFORMED BY ME OR UNDER MY DIRECT PERSONAL SUPERVISION AND THAT I AM A DULY LICENSED LAND SURVEYOR UNDER THE LAWS OF THE STATE OF IOWA.

J. David Gibbs 10/20/06

J. DAVID GIBBS, P.E., L.S. LIC. #8419 DATE

MY LICENSE RENEWAL DATE IS DECEMBER 31, 2006

LICENSED LAND SURVEYOR J. DAVID GIBBS 8419 IOWA

PAGES OR SHEETS COVERED BY THIS SEAL: 1

SCALE: 1"=400'

DATE: 9/28/2006

DRAWN BY: RLR

CHECKED BY: JDG

FIELD BK: D.L.

REVISED

SHEET 1 OF 1

GIBBS ENGINEERING & SURVEYING
105 WEST MAIN STREET
MANCHESTER, IA 52057

BOOK 2006 PAGE 3777