Book 2006 Page 4048

Document 2006 4048 Type 06 002 Pages 1
Date 11/13/2006 Time 3:51:39PM
Rec Amt $7.00

DEBORAH L. PEYTON, RECORDER/REGISTRA
DELAWARE COUNTY IOWA

FILED

NOV 13 2006

CHERI BOEDING-ORCUTT
DELAWARE COUNTY ASSESSOR

FILED


NOV 13 2006

CARLA K. BECKER
DELAWARE COUNTY AUDITOR

PLAT OF SURVEY

THE SOUTHERLY LINE OF LOT 14 OF H.L.C. FIRST SUBDIVISION
SEC. 19, T88N, R4W OF THE FIFTH P.M., DELAWARE COUNTY, IOWA

PREPARED BY: J. DAVID GIBBS; 105 W. MAIN ST., MANCHESTER, IA 52057 563-927-2434

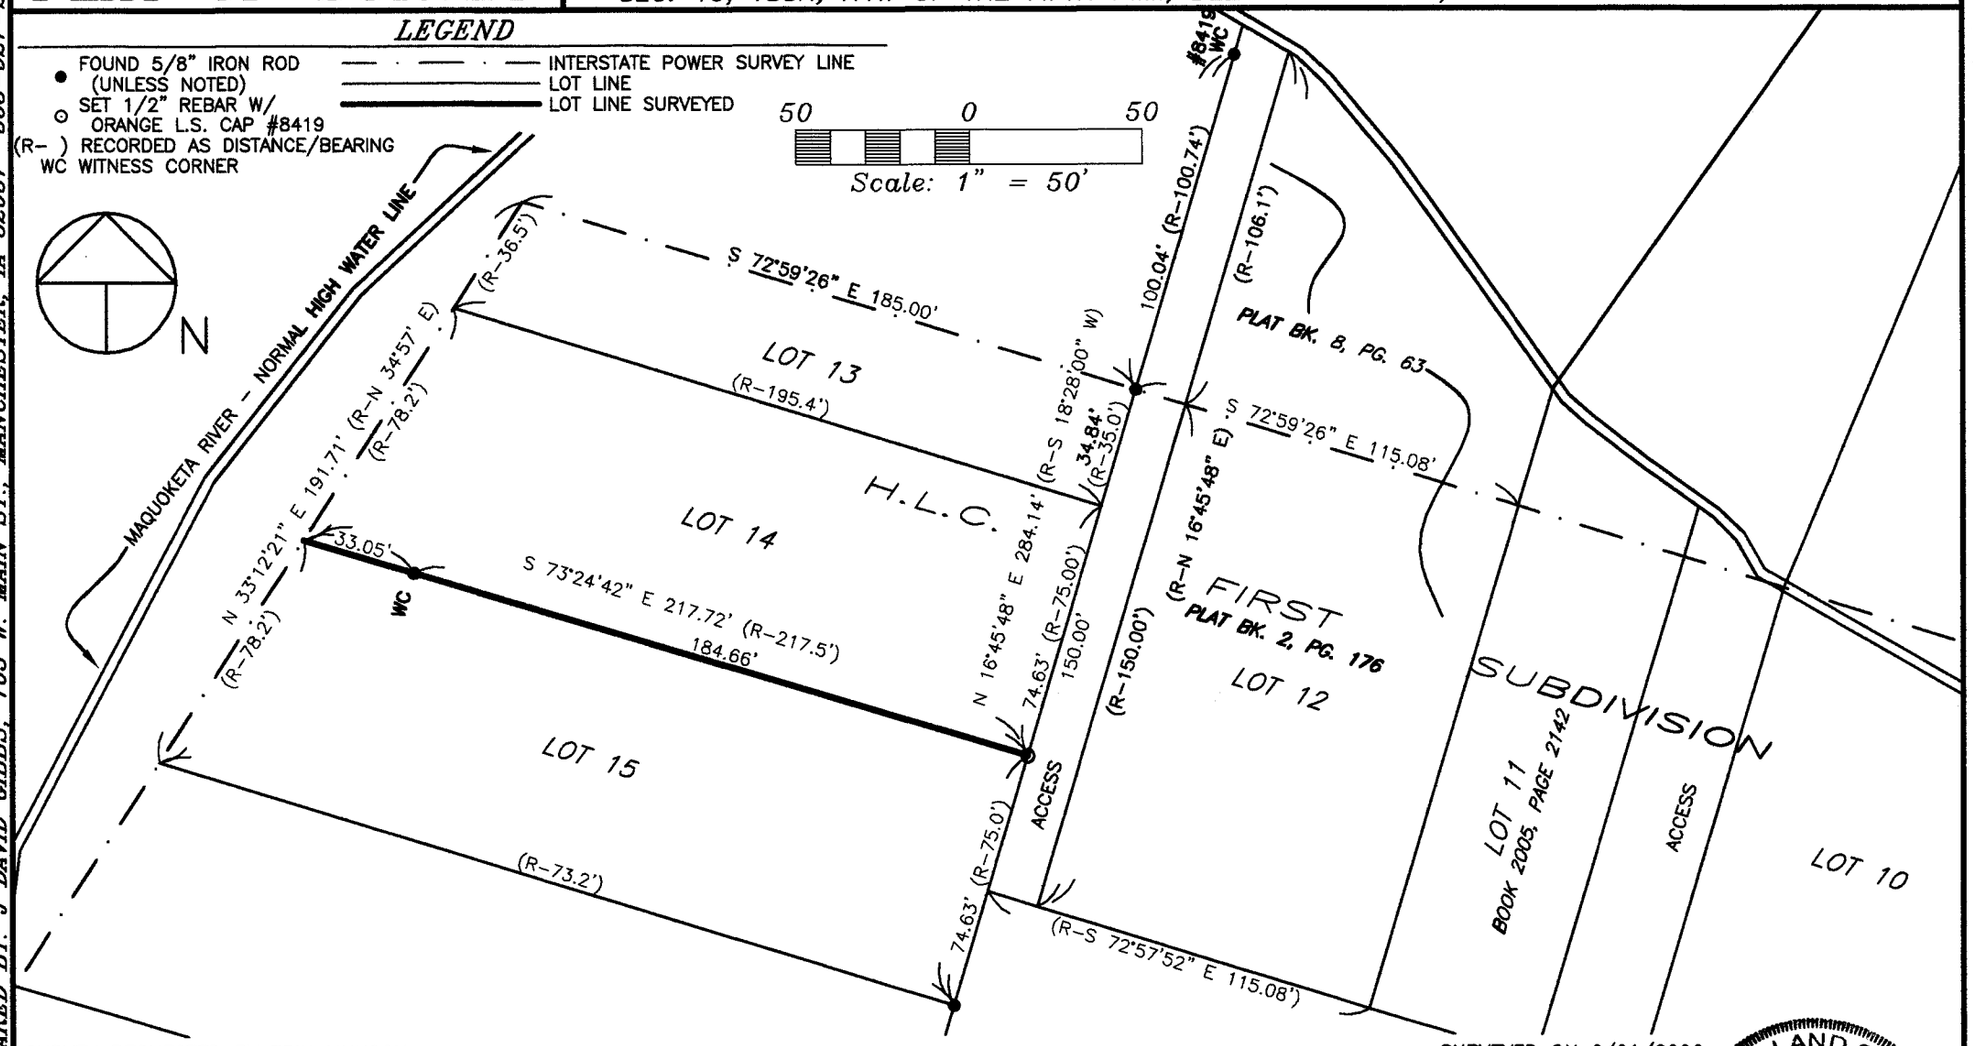

BOOK 2006 PAGE 4048

SURVEY REQUESTED BY: ERIK MUNSON

SURVEYED ON: 6/21/2006

SCALE: 1"=50'	PROPRIETORS: ERIK R. MUNSON & BECKY L. MUNSON
DATE: 9/25/2006	PROJECT NO. 06-66/04-08
DRAWN BY: RLR	
CHECKED BY: JDG	
REVISED	
SHEET 1 OF 1	

I HEREBY CERTIFY THAT THIS LAND SURVEYING DOCUMENT WAS PREPARED AND THE RELATED SURVEY WORK WAS PERFORMED BY ME OR UNDER MY DIRECT PERSONAL SUPERVISION AND THAT I AM A DULY LICENSED LAND SURVEYOR UNDER THE LAWS OF THE STATE OF IOWA.

J. DAVID GIBBS, P.E., L.S. LICENSE #8419 DATE 11/10/06

MY LICENSE RENEWAL DATE IS DECEMBER 31, 2006

LICENSED LAND SURVEYOR
J. DAVID GIBBS
8419
IOWA

PAGES OR SHEETS COVERED BY THIS SEAL: 1

GIBBS ENGINEERING & SURVEYING 105 WEST MAIN STREET, MANCHESTER, IA 52057